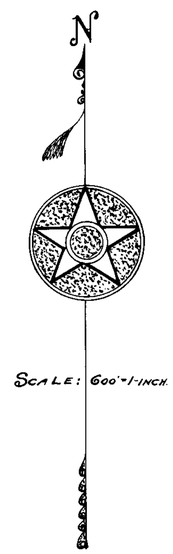

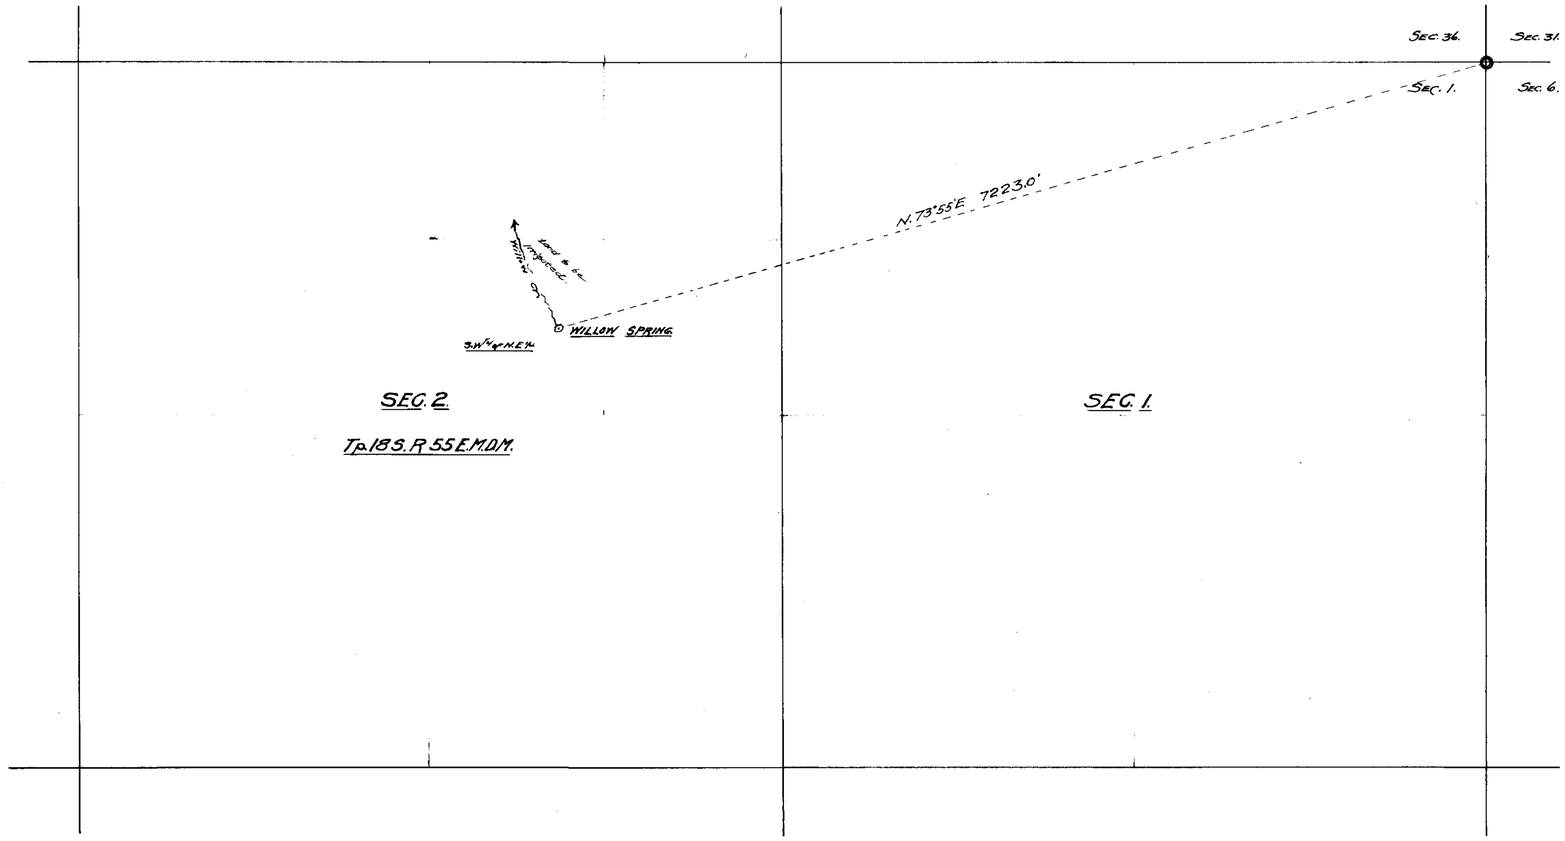

STATE OF NEVADA
COUNTY OF CLARK } S.S.

I. Chas. H. Fenner being first duly sworn depose and say that the above MAP is a true and accurate PLAT of the WILLOW SPRING Proposed Works as taken from the field notes of a Survey made by me Completed on the 8th day of Oct. 1917: that such Survey was made at the instance of the CLAY SPRINGS CATTLE COMPANY: that the notes represents the proposed Works described in Application No. 4655

Chas. H. Fenner SURVEYOR.

Subscribed and Sworn to before me this 19th day of December, 1917.

Dan J. O'Leary

Notary Public in and for Clark County Nev.

My Commission expires March 1st, 1921

12/27/17

MAP
of
WILLOW SPRING

APPLICATION AND PERMIT No. 4655

CLAY SPRINGS CATTLE CO. APPLICANT

SURVEYED OCT. 8TH 1917.

BY

Chas. H. Fenner C.E.

LAS VEGAS
NEV.

4655