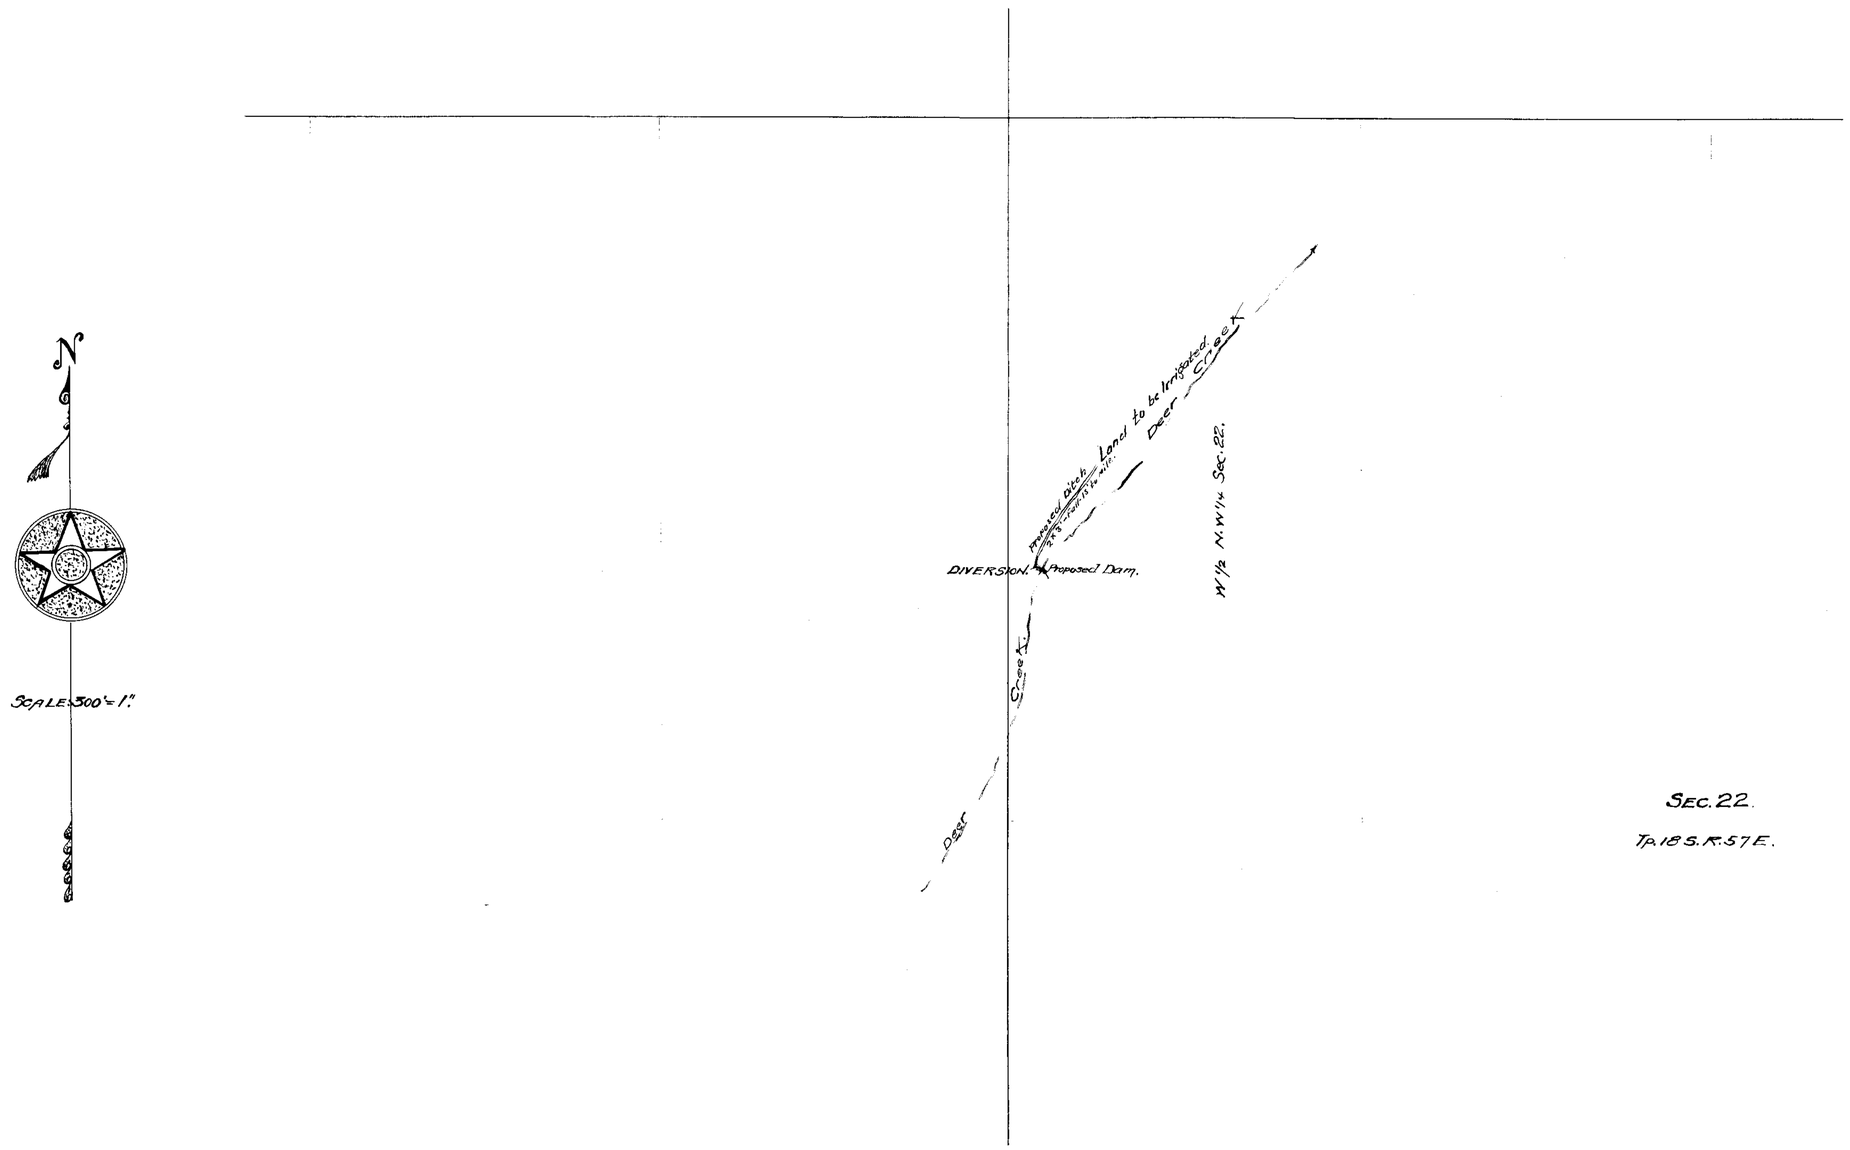

STATE OF NEVADA
COUNTY OF CLARK } S.S.

I. Chas. H. Fenner being first duly sworn depose and say that the above map is a true and accurate PLAT of the DEER CREEK proposed works as taken from the field notes of a Survey made by me Completed on the 14th day of Oct 1917: that such Survey was made at the instance of the CLAY SPRINGS CATTLE COMPANY: that the notes represents the proposed Works described in Application No. 4656

Chas. H. Fenner. SURVEYOR.

Subscribed and sworn to before me this 19th day of December 1917

Dan J. O'Leary

Notary Public in and for Clark County Nev.

My Commission expires. March 1st, 1921

MAP
OF
DEER CREEK

APPLICATION AND PERMIT No. 4656
CLAY SPRINGS CATTLE CO. APPLICANT
SURVEYED. OCT. 14th 1917.
BY
Chas. H. Fenner C.E.
LAS VEGAS
NEV.

4656