R. 47. E. M.D.B.&M.

T. 5. N.

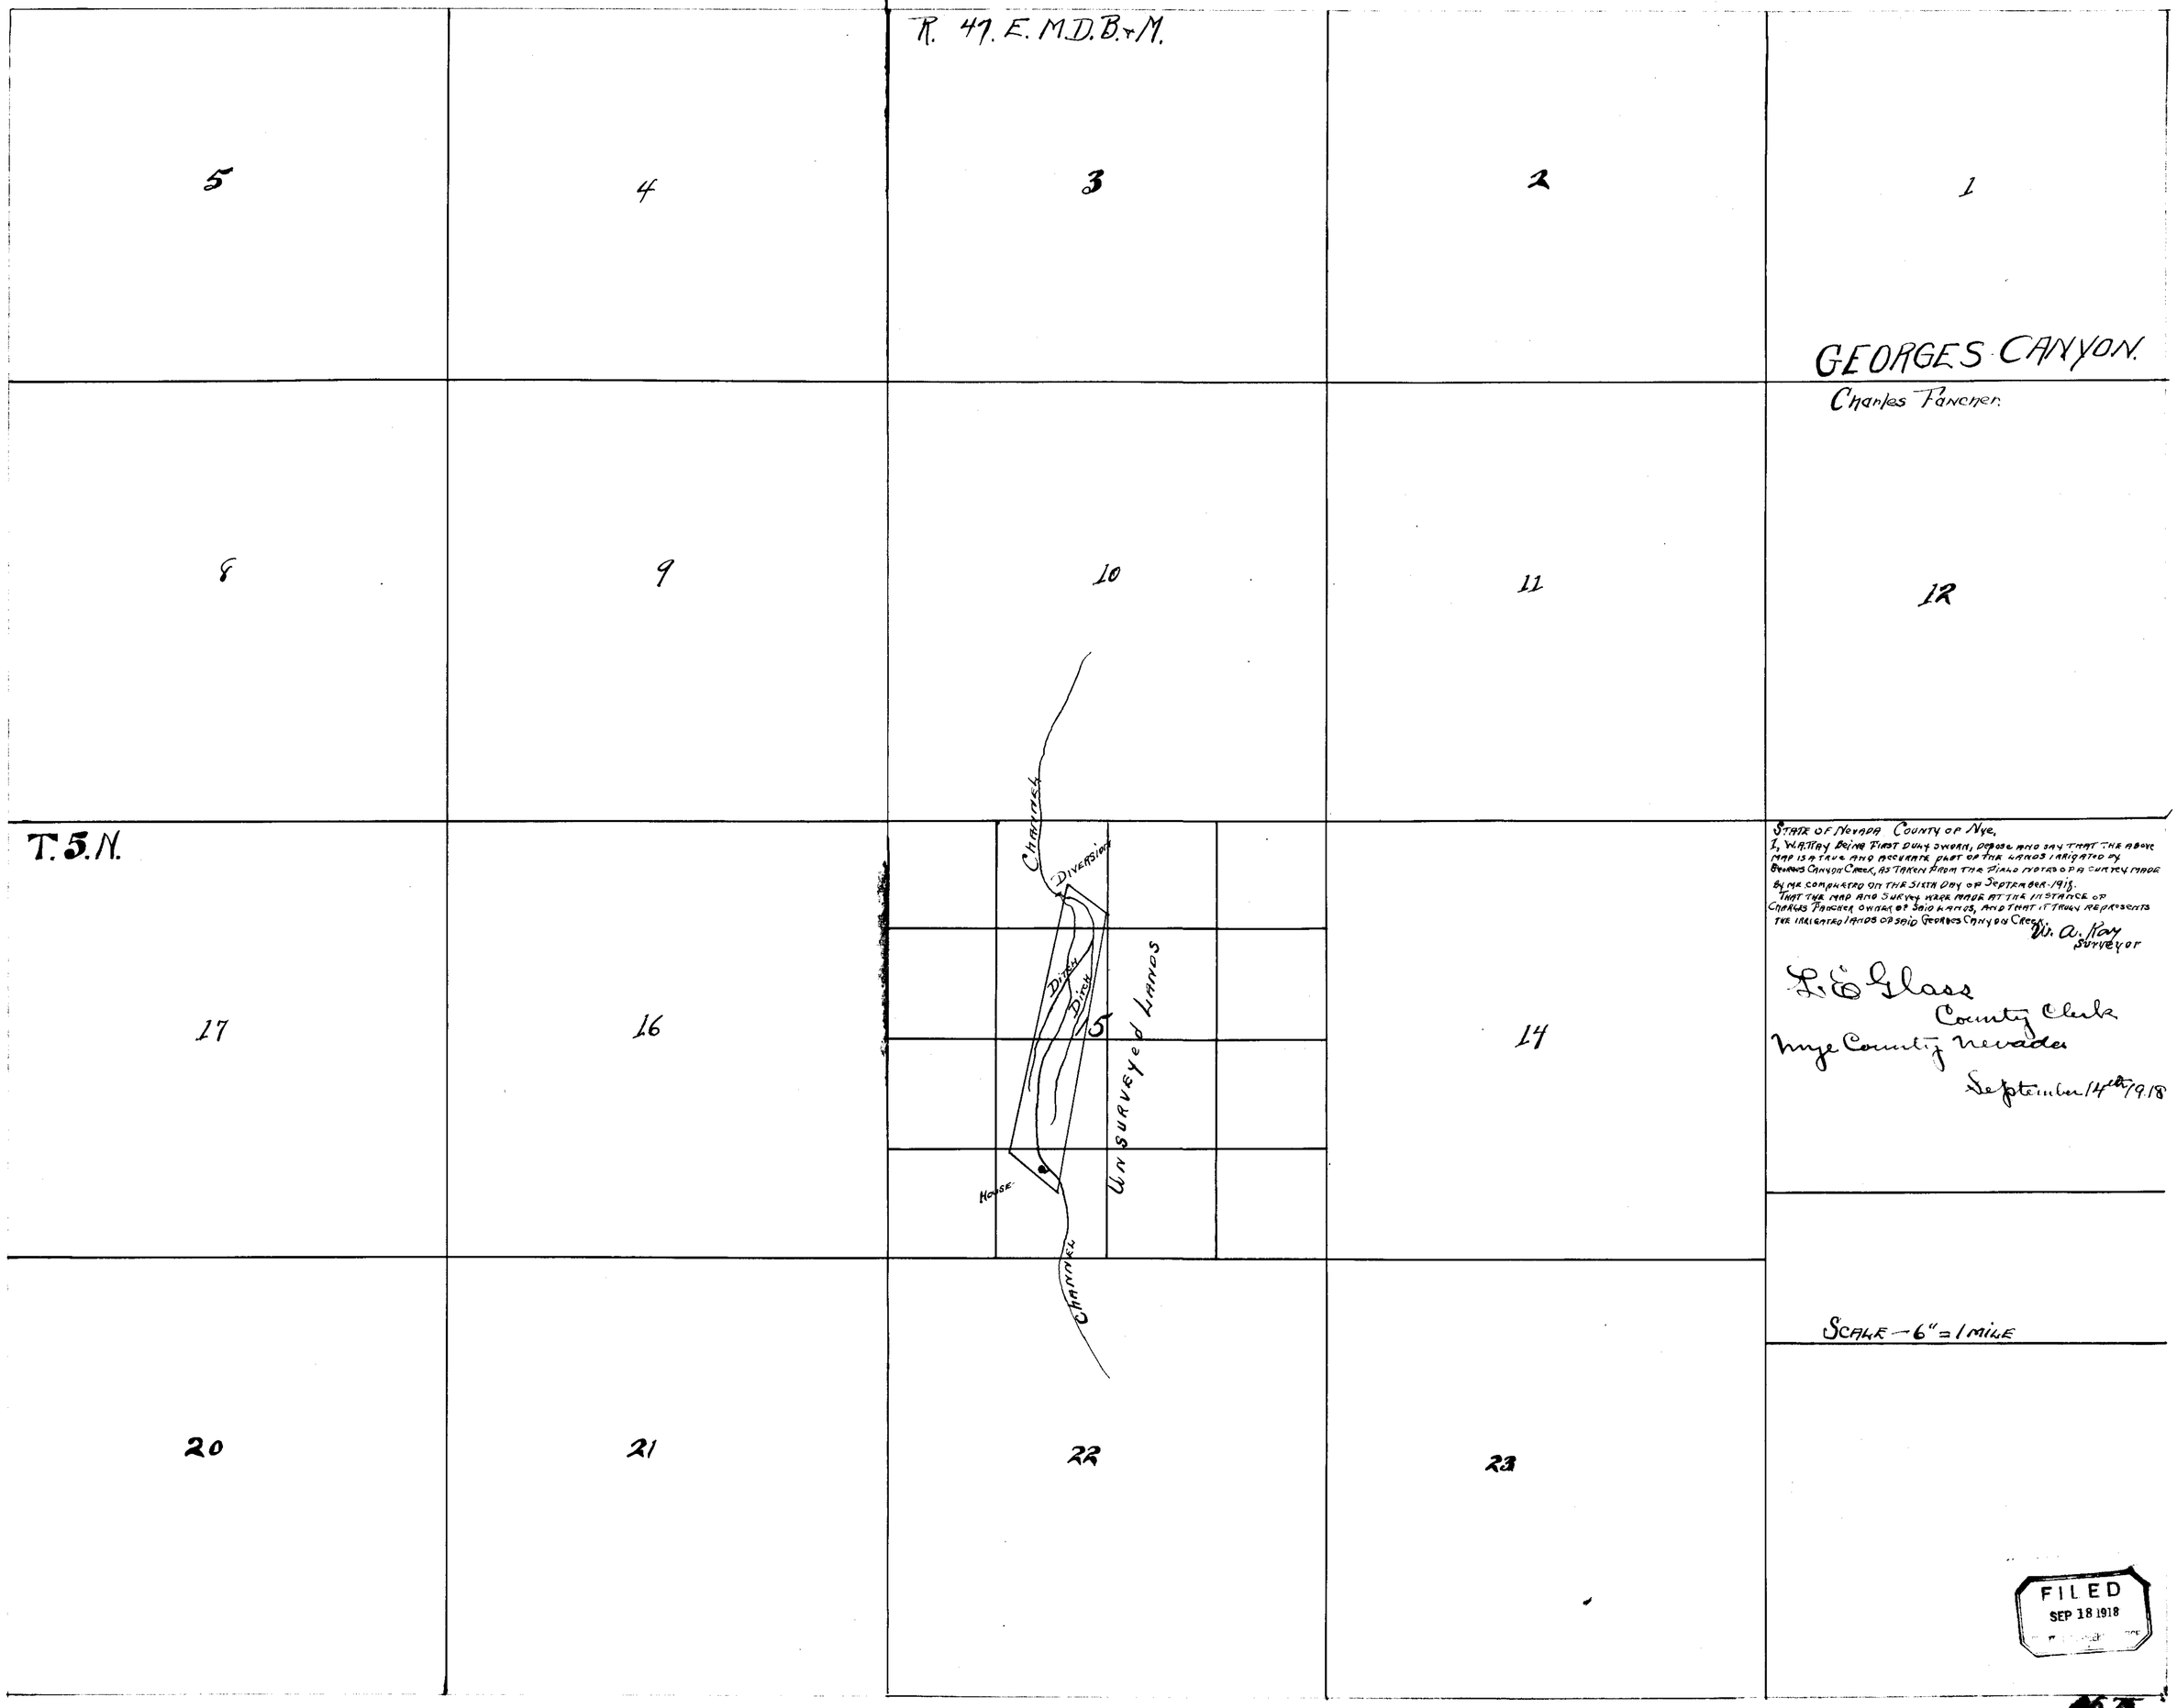

STATE OF NEVADA COUNTY OF NYE,
I, W. A. RAY BEING FIRST DULY SWORN, DEPOSE AND SAY THAT THE ABOVE MAP IS A TRUE AND ACCURATE PLOT OF THE LANDS IRRIGATED BY GEORGES CANYON CREEK, AS TAKEN FROM THE FIELD NOTES OF A SURVEY MADE BY ME COMPLETED ON THE SIXTH DAY OF SEPTEMBER 1918.
THAT THE MAP AND SURVEY WERE MADE AT THE INSTANCE OF CHARLES PANCNER OWNER OF SAID LANDS, AND THAT IT TRULY REPRESENTS THE IRRIGATED LANDS OF SAID GEORGES CANYON CREEK.

W. A. Ray
SURVEYOR

L. E. Glass
County Clerk
Nye County Nevada
September 14th 1918

SCALE — 6" = 1 MILE

FILED
SEP 18 1918