Section	Sub-division	Township	Range	Cultivated Acreage	Description of Culture	Date of 1st Culture	
1	NE¼SE¼	6 S	39 E	2 acres			
"	SE¼NE¼	"	"	20 acr.	Plowed	Feb. 1918	
"	SW¼NE¼	"	"				
"	NW¼NE¼	"	"				

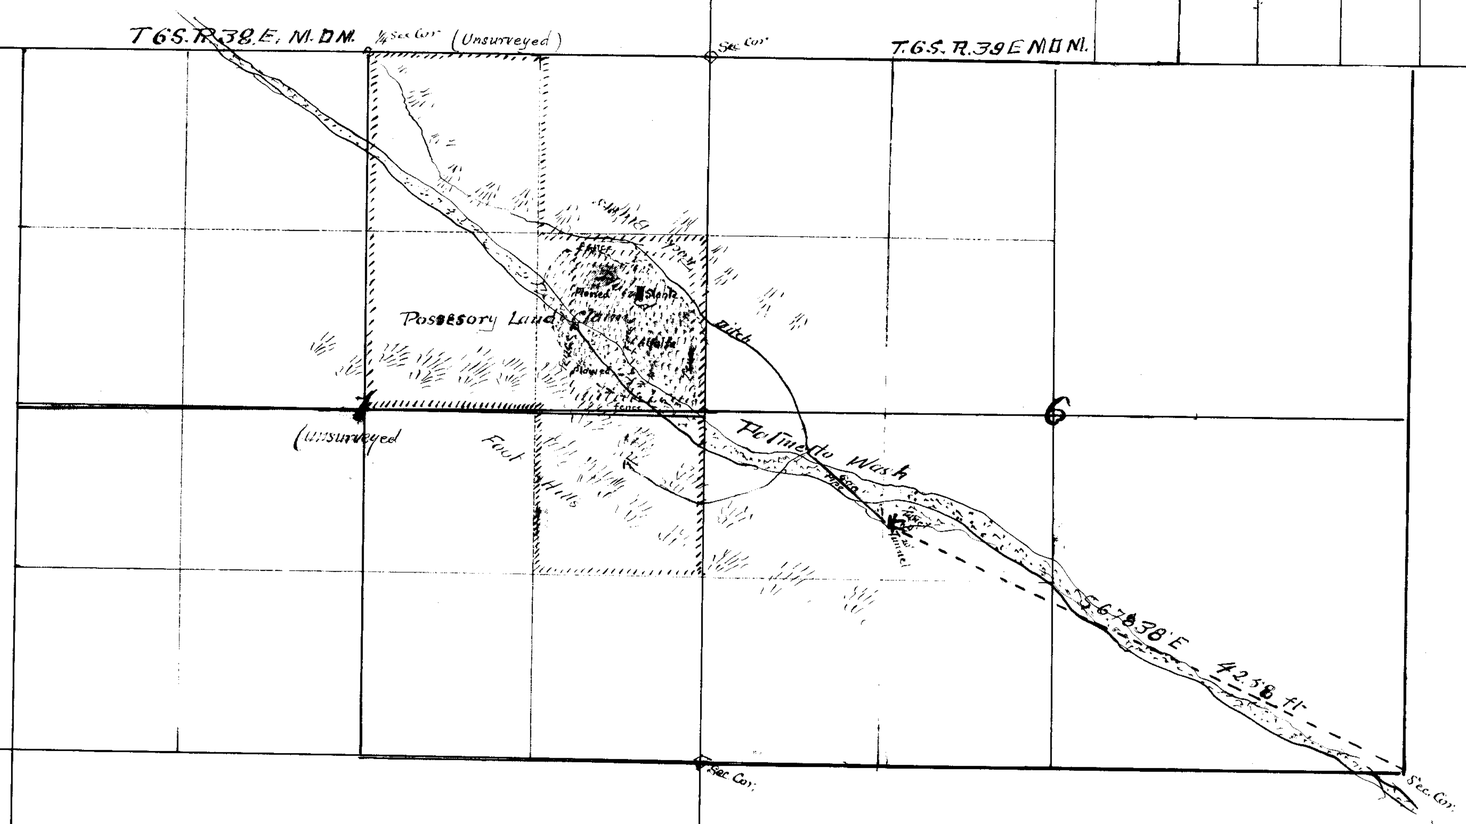

STATE OF NEVADA
County of Esmeralda
I W.G. Dixon being first duly sworn depose and say that the above map is a true and accurate plat of underground stream brought to the surface for irrigation by I.W. Bunney as taken from the the field holes of the survey made by me completed on 12 day of February 1918
The map and the survey were made at the instance of I.W. Bunney owner of said improvements and applicant for said developed water and that it truly represents the location of said water development by the said I.W. Bunney
W.G. Dixon C.E.
Surveyor.
Subscribed and sworn to before me this 7th day of May. 1918
Walter W. Dixon Notary Public
in and for the County of Kings California

CULTURAL MAP
OF
PALMETTO WASH
Water Development
By I.W. Bunney

5/1919
4701