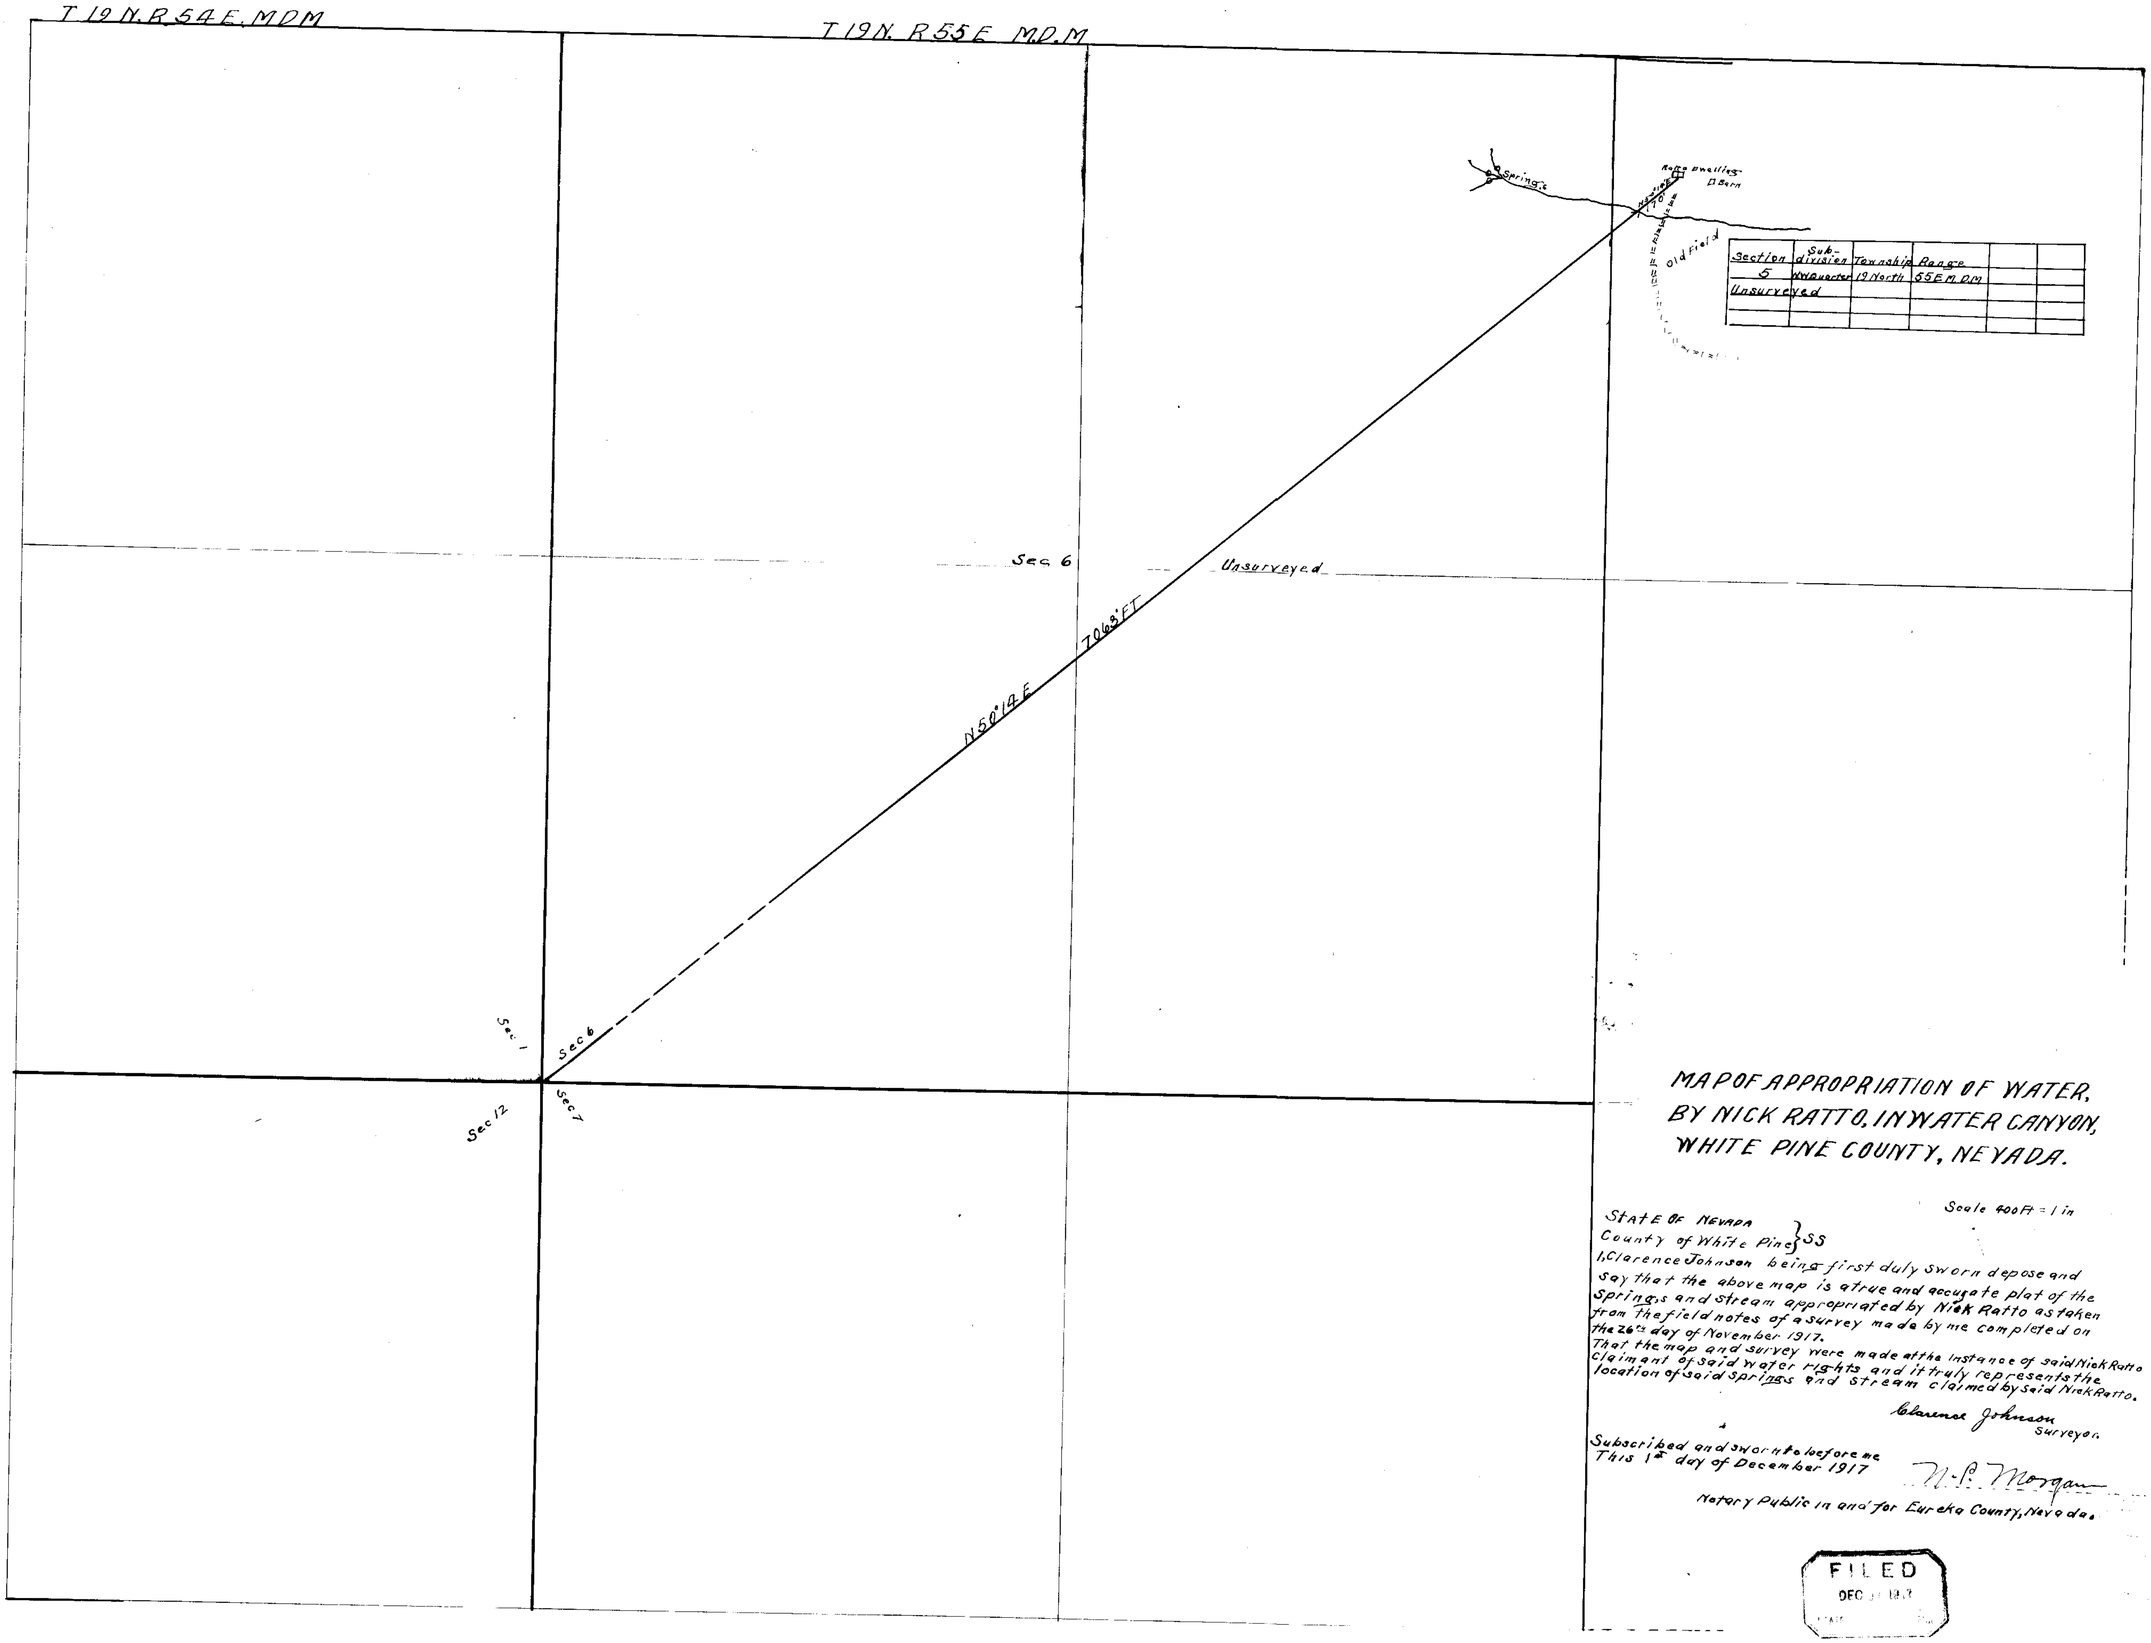

Section	Subdivision	Township	Range		
5	W½ Quarter	19 North	55 E M.D.M		
Unsurveyed					

MAP OF APPROPRIATION OF WATER, BY NICK RATTO, IN WATER CANYON, WHITE PINE COUNTY, NEVADA.

Scale 400 ft = 1 in

State of Nevada } SS
County of White Pine

I, Clarence Johnson being first duly sworn depose and say that the above map is a true and accurate plat of the Springs and stream appropriated by Nick Ratto as taken from the field notes of a survey made by me completed on the 26th day of November 1917.
That the map and survey were made at the instance of said Nick Ratto claimant of said water rights and it truly represents the location of said springs and stream claimed by said Nick Ratto.

Clarence Johnson
Surveyor.

Subscribed and sworn to before me
This 1st day of December 1917

N. P. Morgan
Notary Public in and for Eureka County, Nevada.

FILED
DEC 1 1917

492 BK3 1-31-20.
for 0.075 c.f.s.

4703