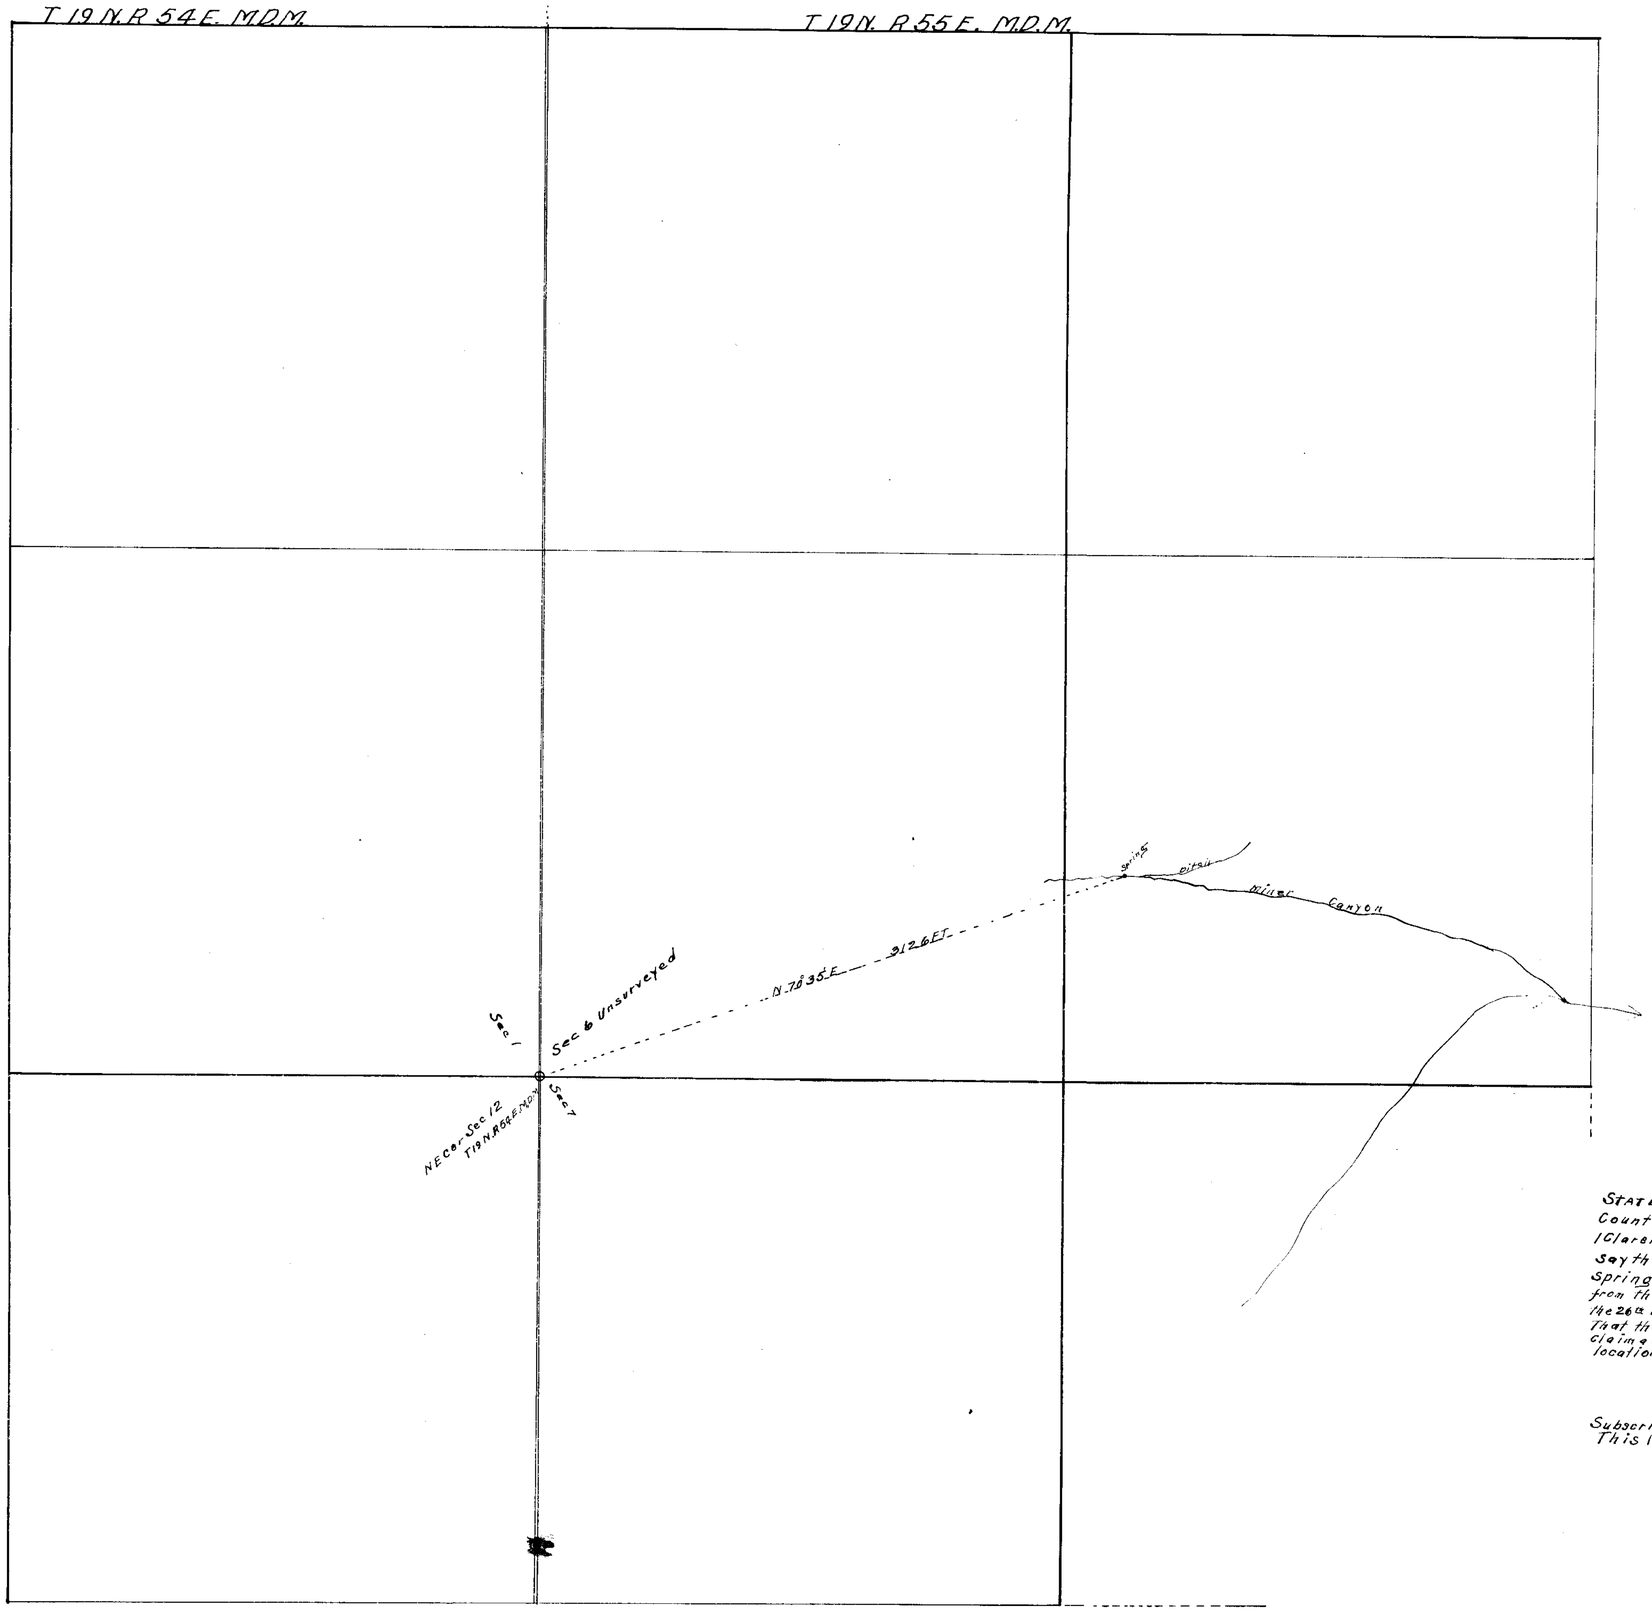

Section	Sub-division	Township	Range		
6	S.E. Quarter	19 North	55 E. M.D.M.		
		Unsurveyed			

MAP OF APPROPRIATION OF WATER, BY NICK RATTO, IN MINER CANYON, WHITE PINE COUNTY, NEVADA.

Scale 400 Ft = 1 in

STATE OF NEVADA }
County of White Pine } SS

I Clarence Johnson; being first duly sworn depose and say that the above map is a true and accurate plat of the Spring and Stream appropriated by Nick Ratto as taken from the field notes of a survey made by me, completed on the 26th day of November, 1917.

That the map and survey were made at the instance of said Nick Ratto claimant of said water rights and it truly represents the location of said spring and stream claimed by Nick Ratto.

Clarence Johnson
Surveyor

Subscribed and sworn to before me
This 1st day of December, 1917.

N. P. Morgan

Notary Public in and for Eureka County, Nevada.

FILED
DEC 1917
STATE ENGINEER

493 BK.3 1-31-20.
for 0.025 c.f.s.

4704