section	Sub division	Township	Range			
8	NW¼NE¼	T.3.S.	62.E.			

T.3.S. R. 61.E.
Unsurveyed.

T. 3.S. R. 62.E. M.D.B.&M.

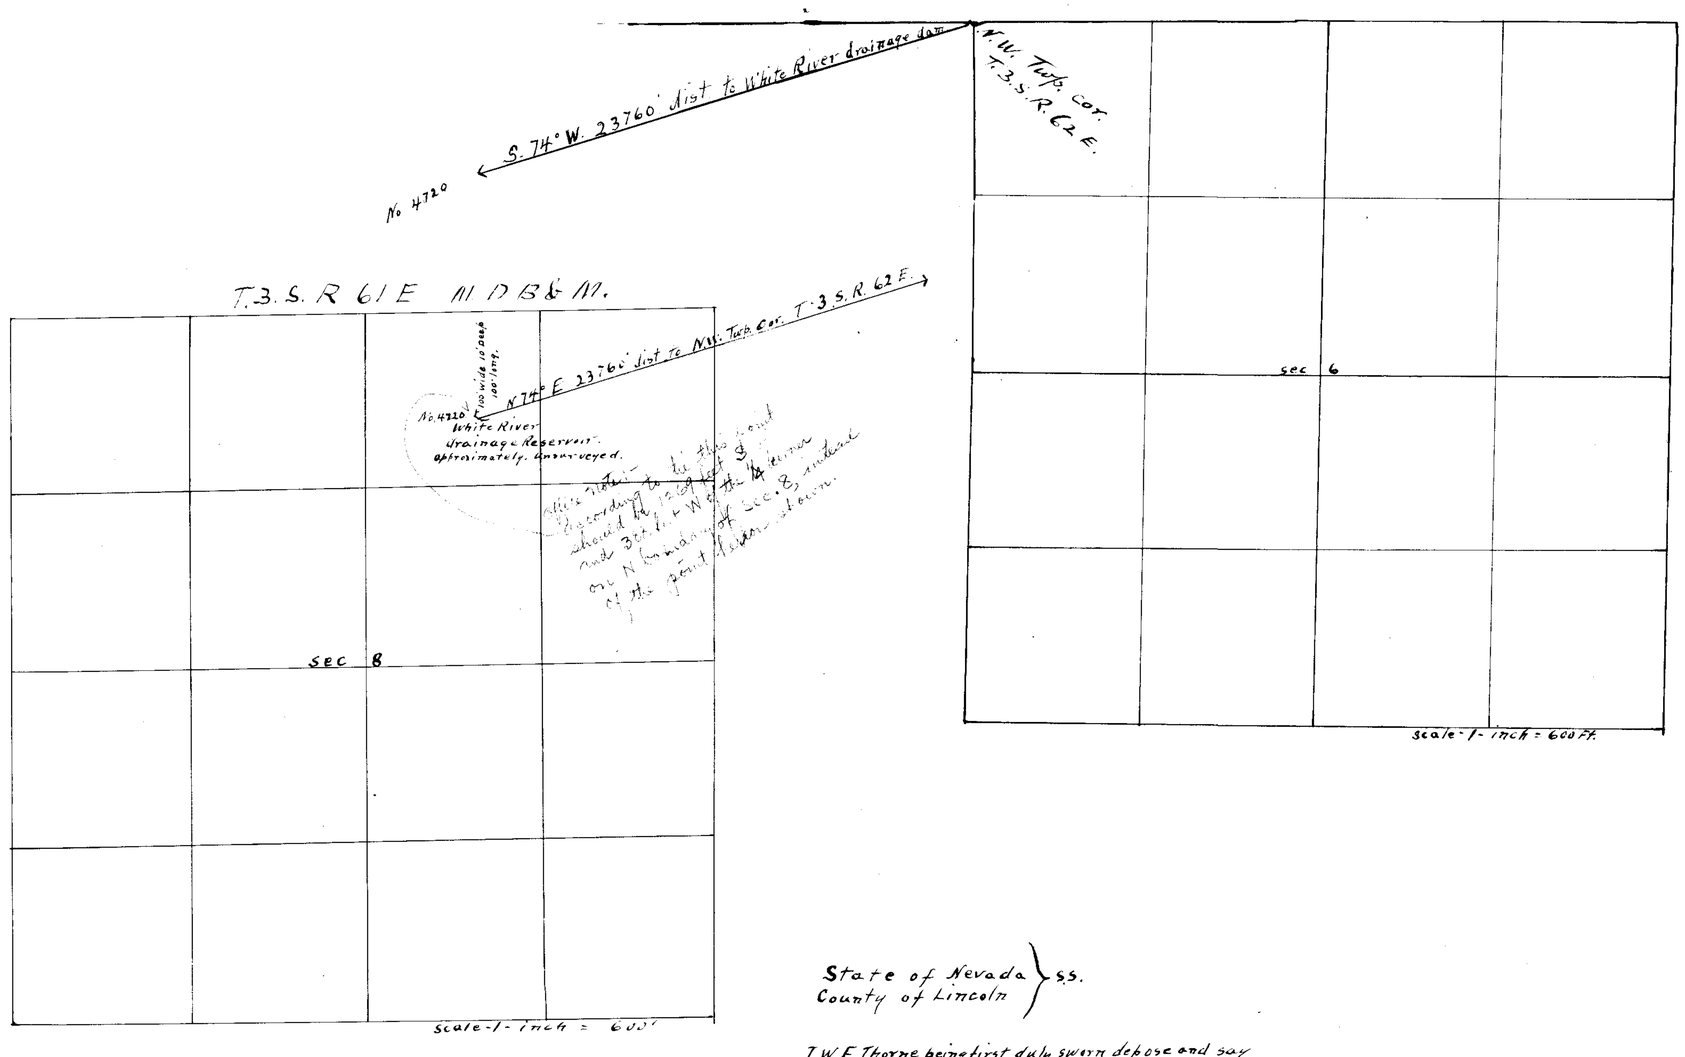

State of Nevada }
County of Lincoln } ss.

I. W. F. Thorne being first duly sworn, depose and say that the above map is a true and accurate plat of the location of reservoir applied for by C. N. Castle et.al. as taken from field notes of a survey made by me and completed on the 1st day of September 1917.
That the map and survey were made at the instance of applicant. W. F. Thorne. Surveyor.

Subscribed and sworn to before me this 16th day of July 1918
H. T. Stewart Sr.
Justice of Peace for Alamo, Lincoln County Nevada

FILED
Dec. 7, 1922.

Certificate No. 675 Bk 4 issued 1-2-23.
for 6.0 ~~acre~~ acre feet for stock

C. N. Castle, J. P. Wright

Application

No. 4720

4720