section	sub division	Township	Range
36	SE¼ SW¼	1. N.	56 E.
1	NE¼ SE¼	1. S.	56 E.

T. 1. N. R. 56. E. M. D. B. & M.

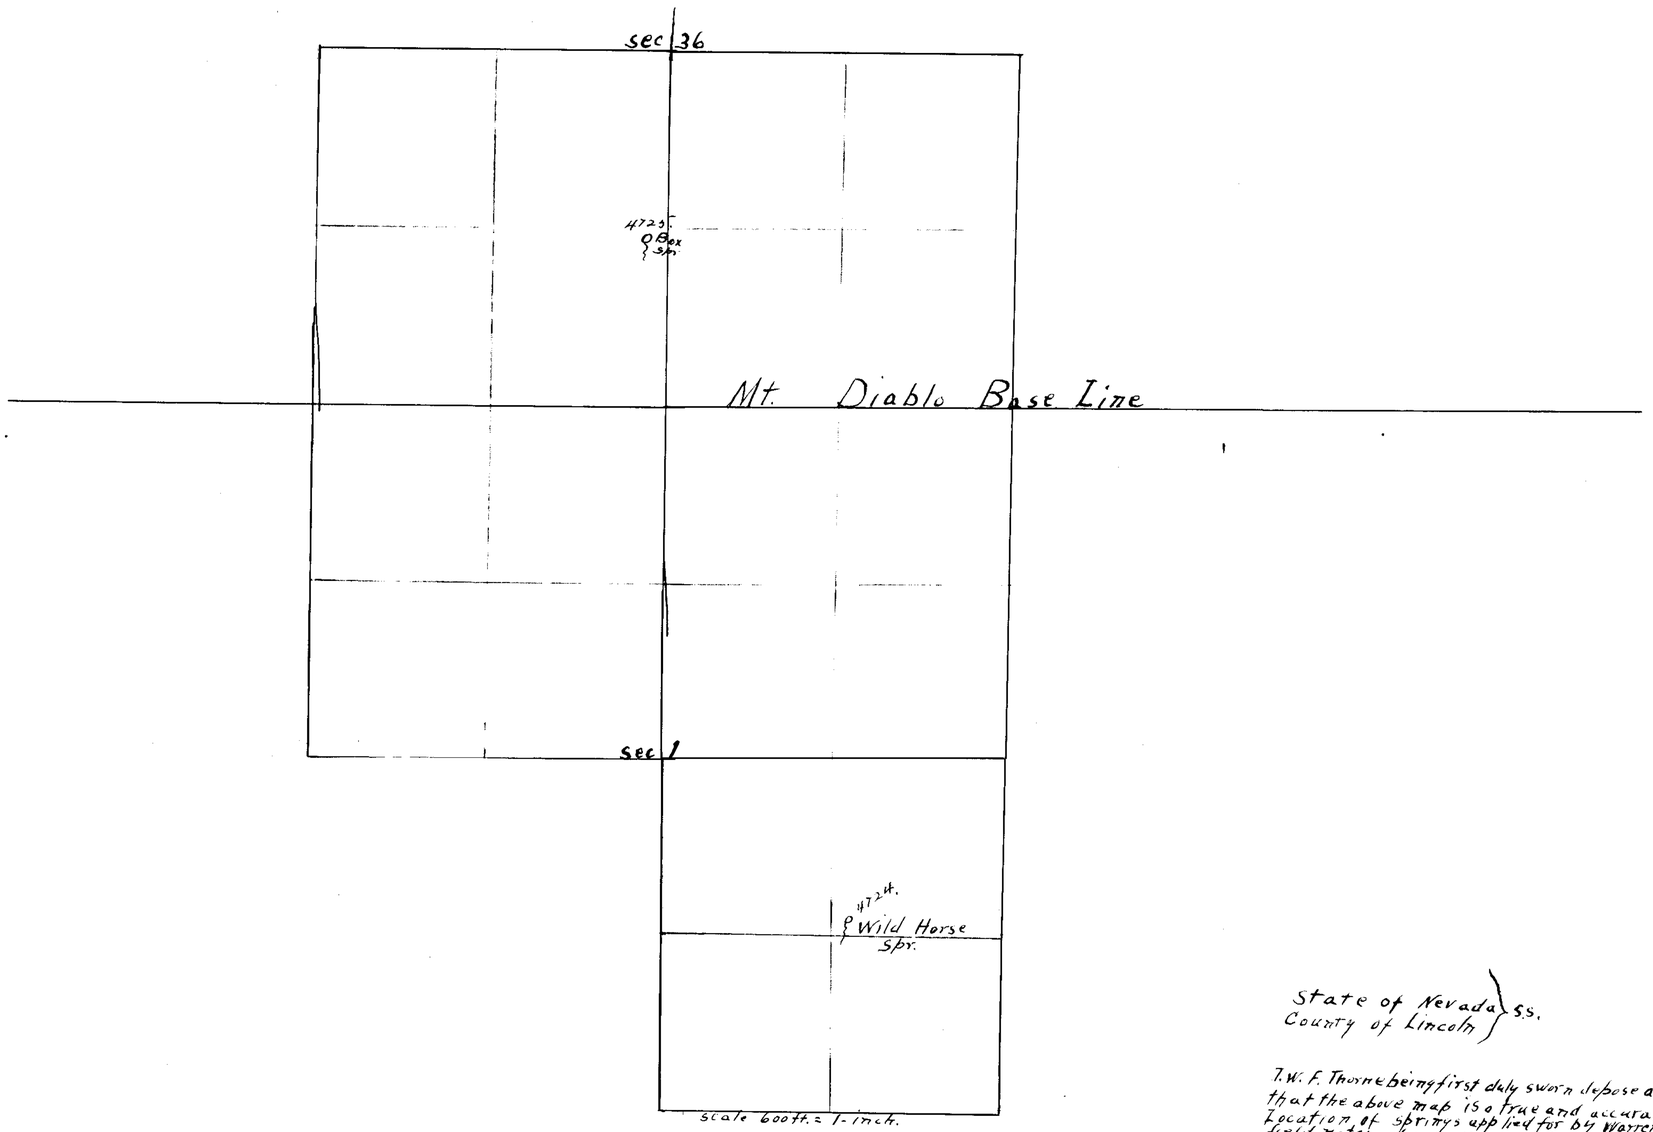

T. 1. S. R. 56 E. M. D. B. & M.

State of Nevada } ss.
County of Lincoln }

I. W. F. Thorne being first duly sworn depose and say that the above map is a true and accurate plat of the location of springs applied for by Warren Cutler et al. as taken from field notes of a survey made by me and completed on the 1st day of November 1917 and that the map and survey were made at the instance of of applicant.

W. F. Thorne surveyor.

subscribed and sworn to before me this 27th day of May 1918. W. J. Stewart

Justice of the Peace in and for Alamo, Lincoln County, Nevada.

Warren Cutler et al.

No. 4724. 4725.

4724-4725