Sec	Township	Range	Subdivision of Sec	Culture	No Acres	Date of first Culture
12	22 N	47 E	SW¼ of NW¼	Pasture	40	
12	22 "	47 "	SE¼ " NW¼	"	27	
12	22 "	47 "	" " "	Plowed	5.14	
12	22 "	47 "	Unsurveyed	"	16.62	
12	22 "	47 "	"	Pasture	41.	

Wood Canyon Ditch
Top width 18"
Bottom " 15"
Depth 8"
Grade 310 ft per 1000 ft
To change of Grade
From change to land 15.625"
per 1000 ft incomplete as to size

Underwood Canyon Ditch No 1
Top width 20"
Bot " 14"
Depth 8"
Grade 247 ft per 1000 ft to fence
from fence to land 15.625"
per 1000 ft.

Ditch No 2
Top width 18"
Bot " 16"
Depth 8"
Grade per 1000 ft 15.625"

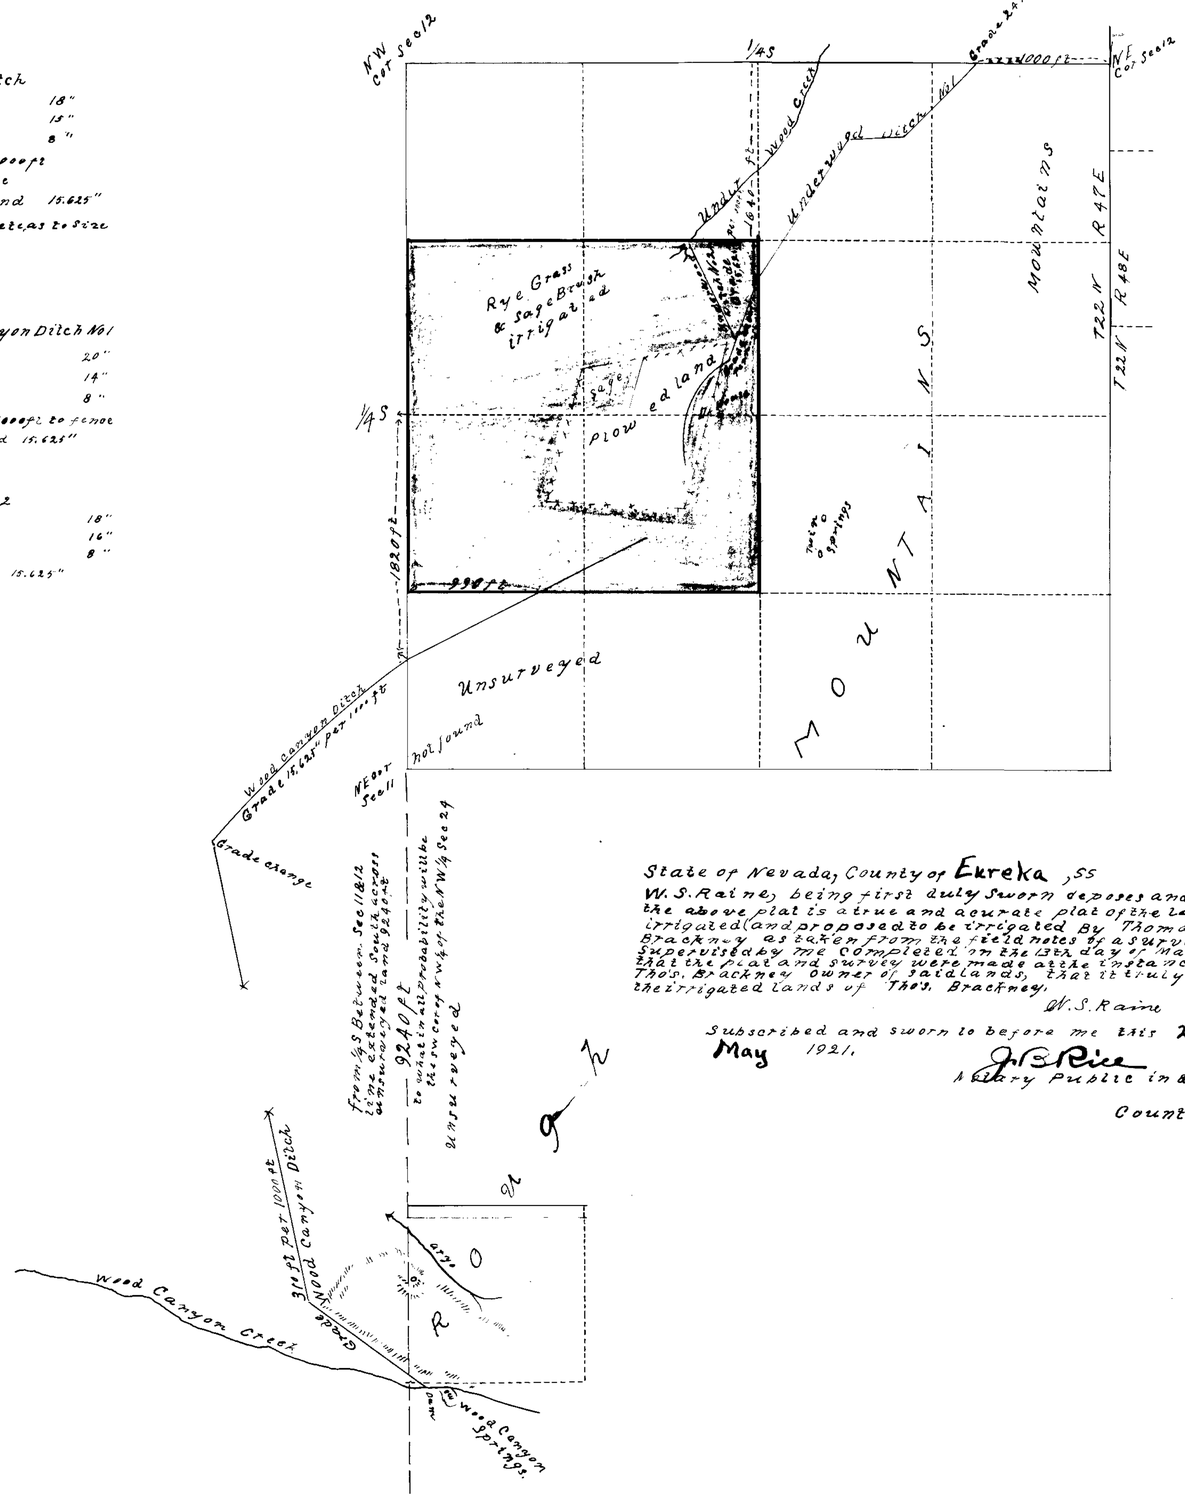

State of Nevada, County of Eureka, ss
W. S. Raine, being first duly sworn deposes and says that the above plat is a true and acurate plat of the lands irrigated (and proposed to be irrigated By Thomas Brackney as taken from the field notes of a survey supervised by me Completed on the 13th day of May 1921. That the plat and survey were made at the instance of Thos. Brackney owner of said lands, that it truly represents the irrigated lands of Thos. Brackney.

W. S. Raine surveyor

Subscribed and sworn to before me this 26th day of May 1921.

J. B. Rice
Notary Public in & for
County, Nevada.

THO'S. BRACKNEY
WATER APPROPRIATION No 4750.
WOOD CANYON CREEK.

For south ½ of The NW ¼ & N½ of SW¼ of Sec 12
T 22 N. Range 47 E M.D. B & M.

N

Serial No. 4758.