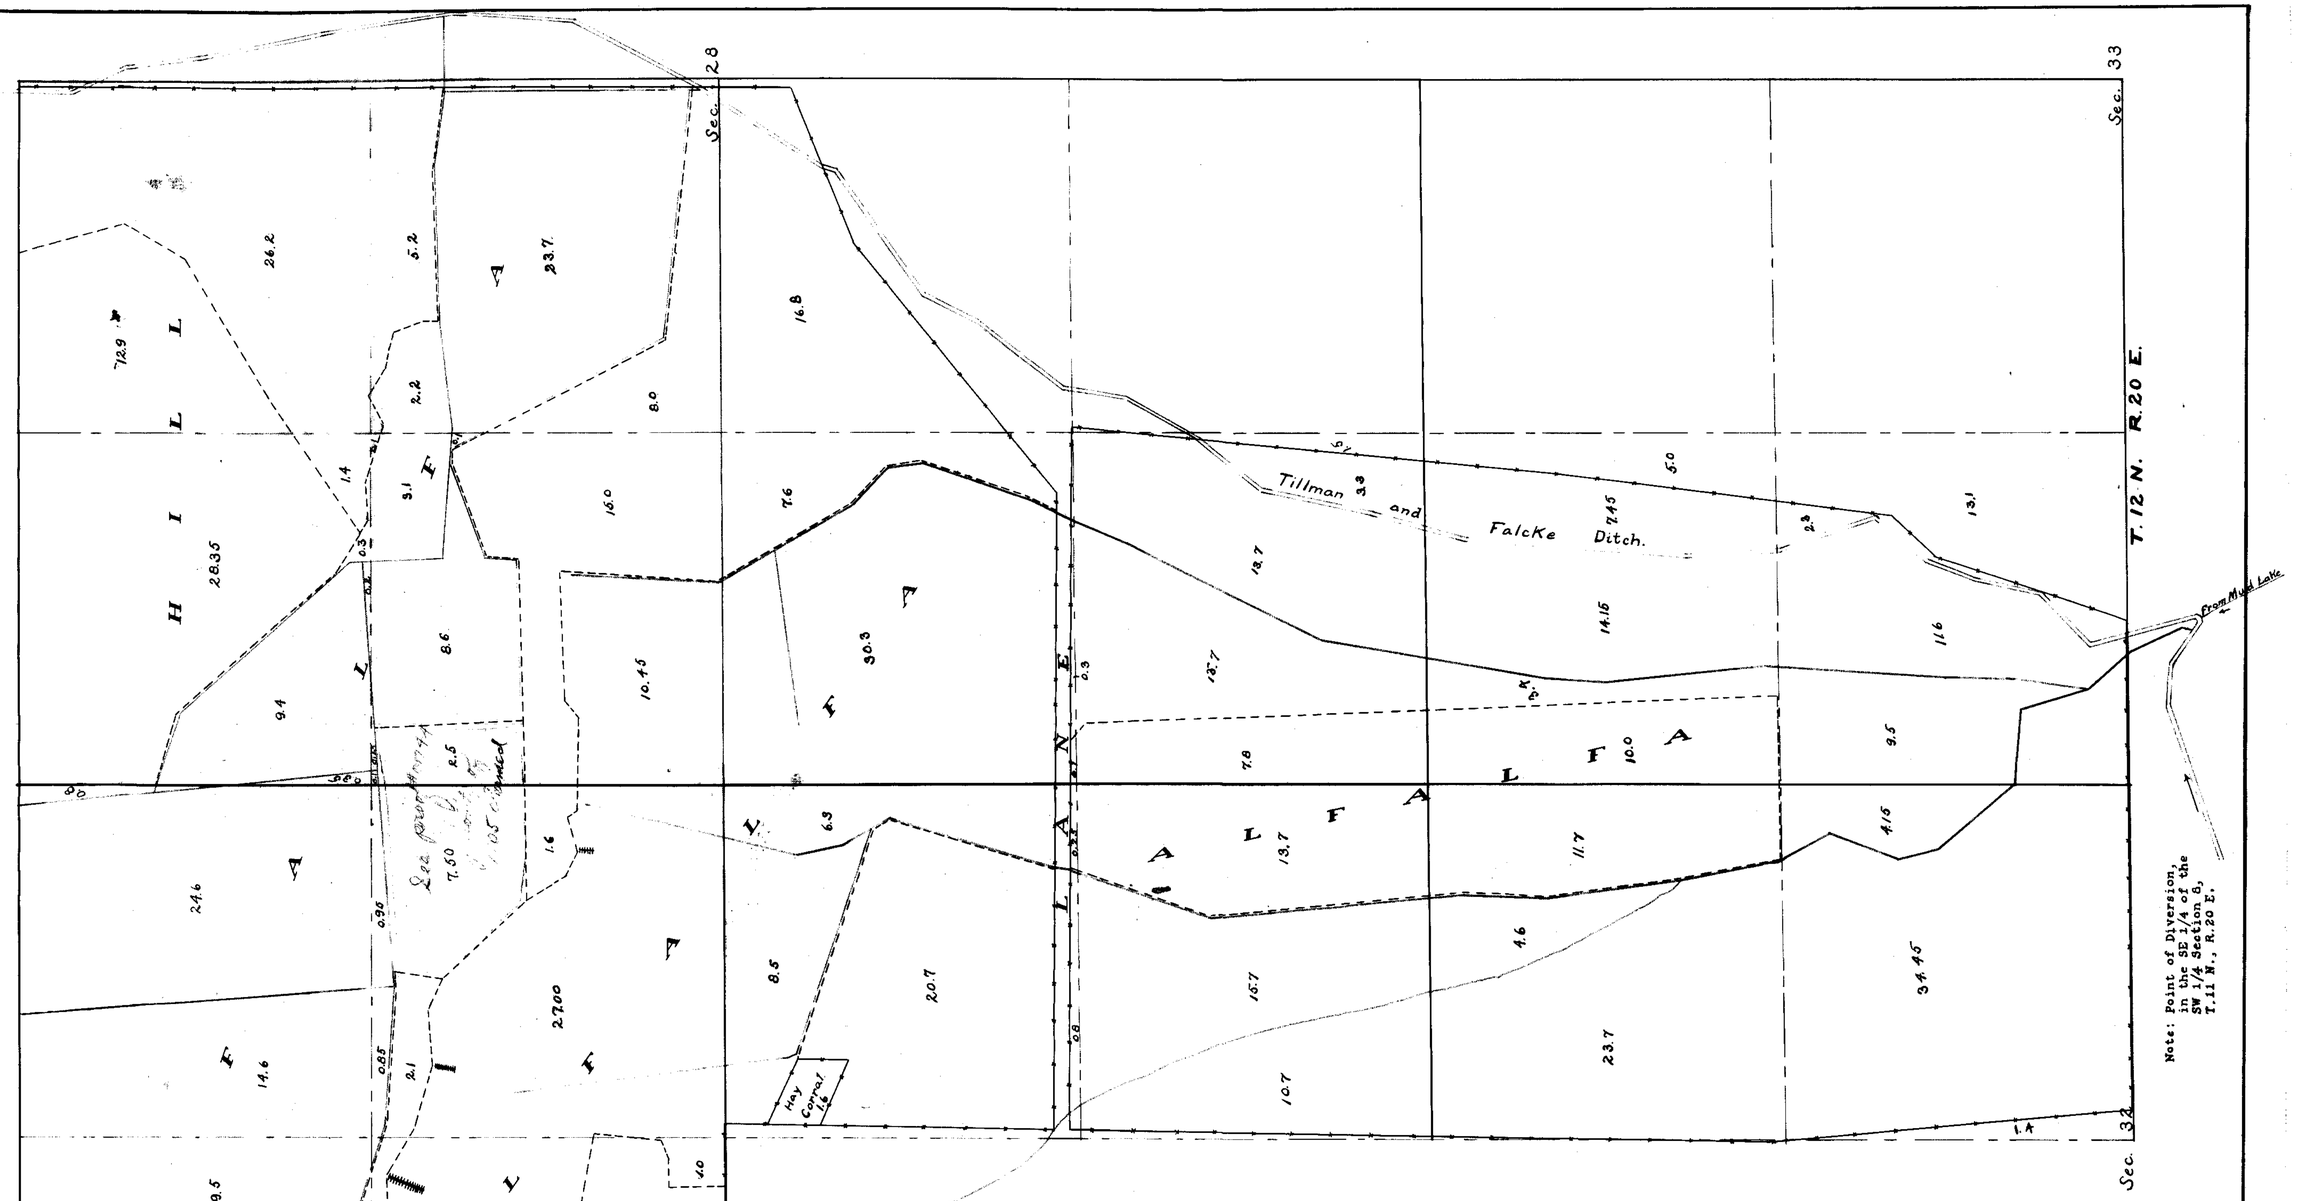

STATE OF NEVADA,
County of Douglas

I, J.A.Millar, being first duly sworn, depose and say that the above map is a true and accurate plat of the irrigation works, as taken from the field notes of a survey made by me, completed on the 17th day of February, 1919; that such survey was made at the instance of H.W. Settlemeyer; that the map represents the works described in Application No. 4761, together with the location of streams and ditches in the immediate vicinity.

J.A. Millar
Surveyor.

Subscribed and sworn to before me this, the 3rd day of April 1919

A. Cardinal
Notary Public in and for Douglas County, Nevada.

June 10, 1920
under # 01744

LAND IRRIGATED
by
H.W. SETTLEMEYER
from the
WEST FORK CARSON RIVER
Application No. 4761

Place in files under # (4761) - 01744