Township 4 north Range N 51. East Mount Diablo Base & Meridian

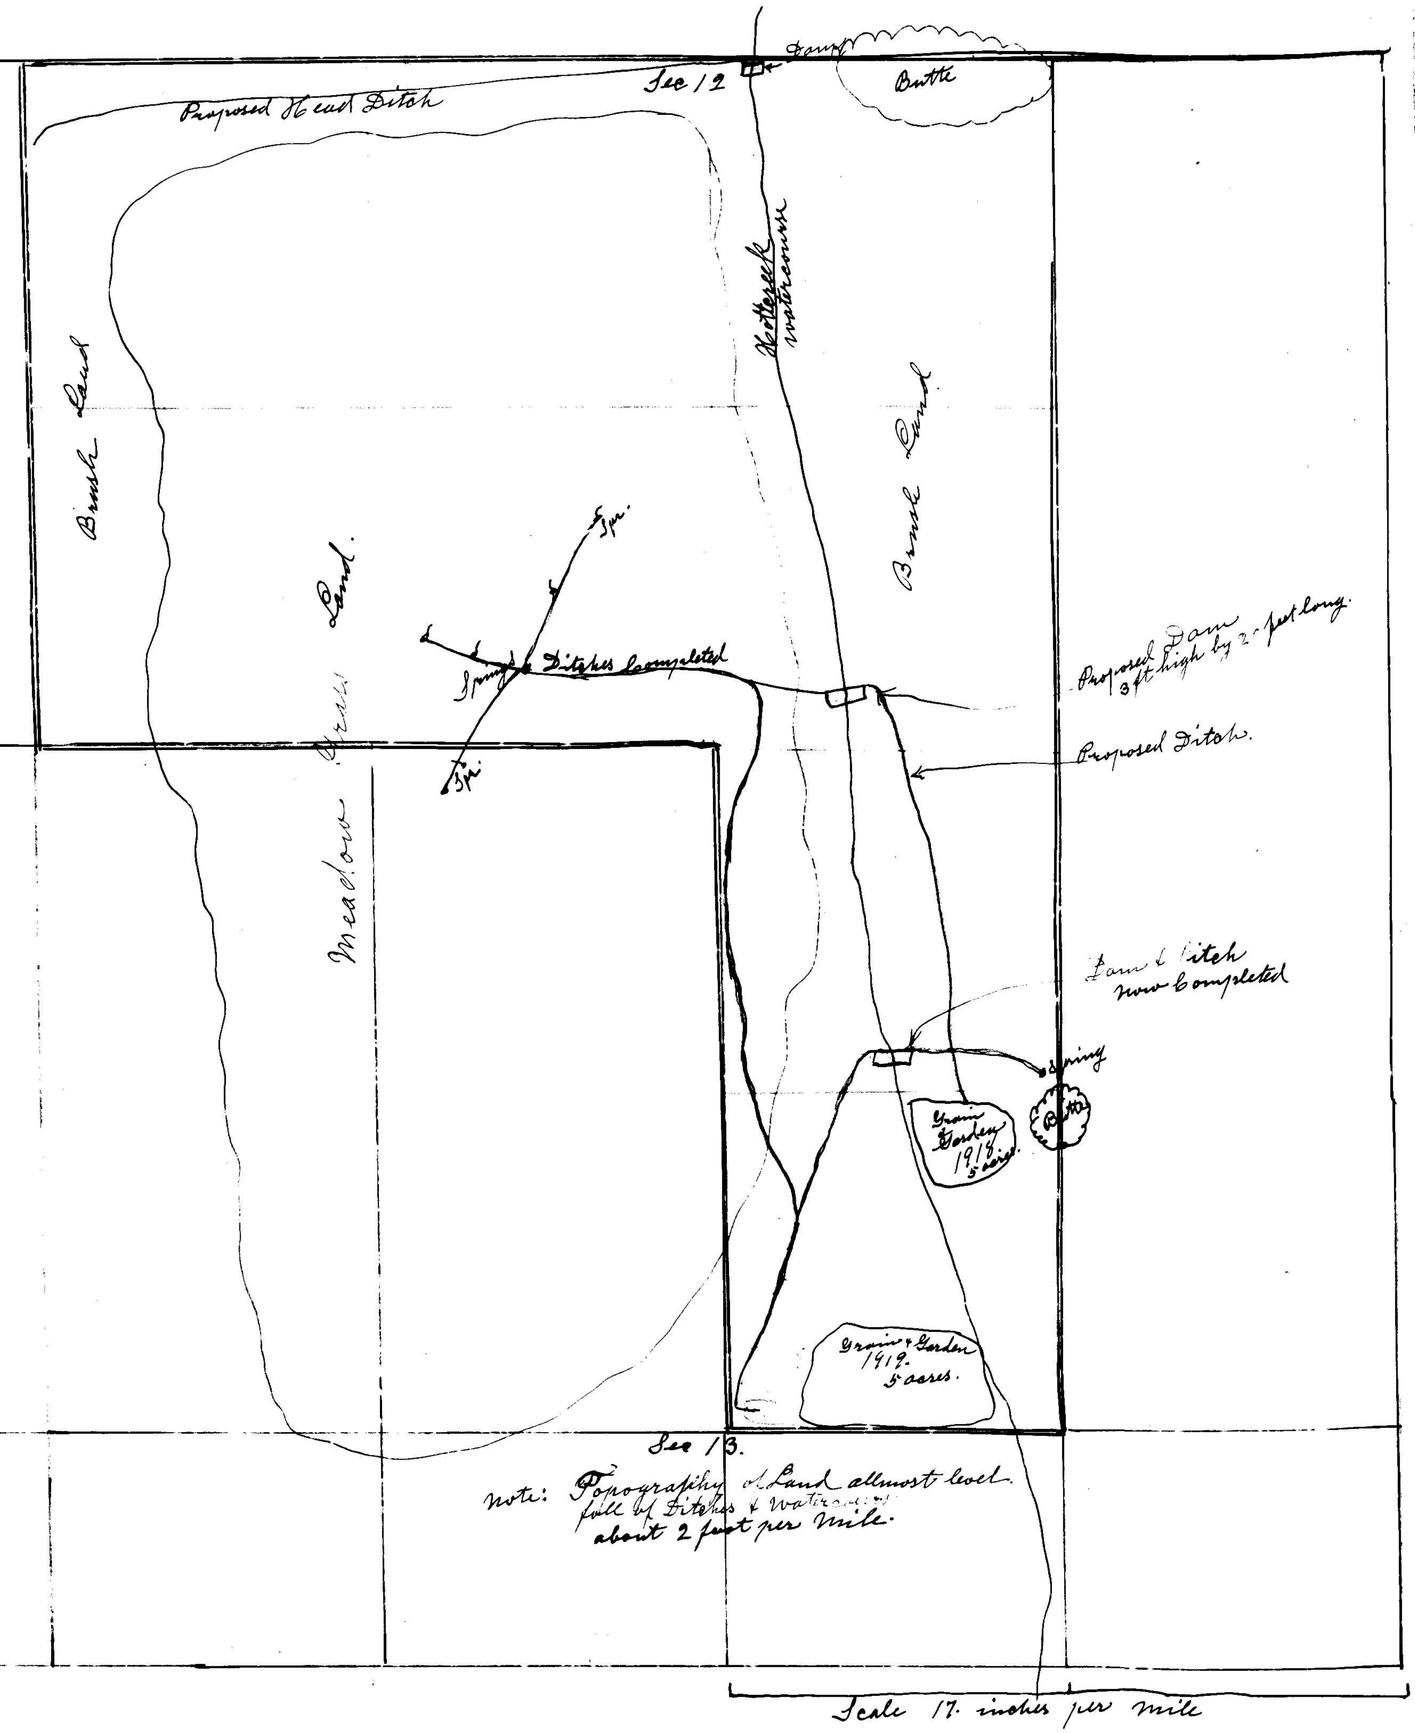

Section	Sub Division	Township	Range	Cultivated acreage	Discriptions of Culture	Date of first Culture
13.	W½ of N.E¼	4. N.	51 E	10 acres	Grain and Garden Truck	

STATE OF NEVADA } ss.
County of Nye

I, being first duly sworn, depose and say that the above map is a true and accurate plat of the irrigation works of on the Hottereek Watercourse, as taken from the field notes of a survey made by me completed on the 15th day of July, 1919, that such survey was made by me, that the map represents the works described in Application No 4770, together with the location of streams and ditches in the immediate vicinity.

H. Reischke Surveyor.

Subscribed and sworn to before me this, the 7th day of Aug. 1919.

S. P. Mew
Notary Public in and for Nye County, Nevada.

H. Reischke
Tonopah Nev.
Twin Springs Mail.

Hottereek Watercourse

No. 4770.

4770