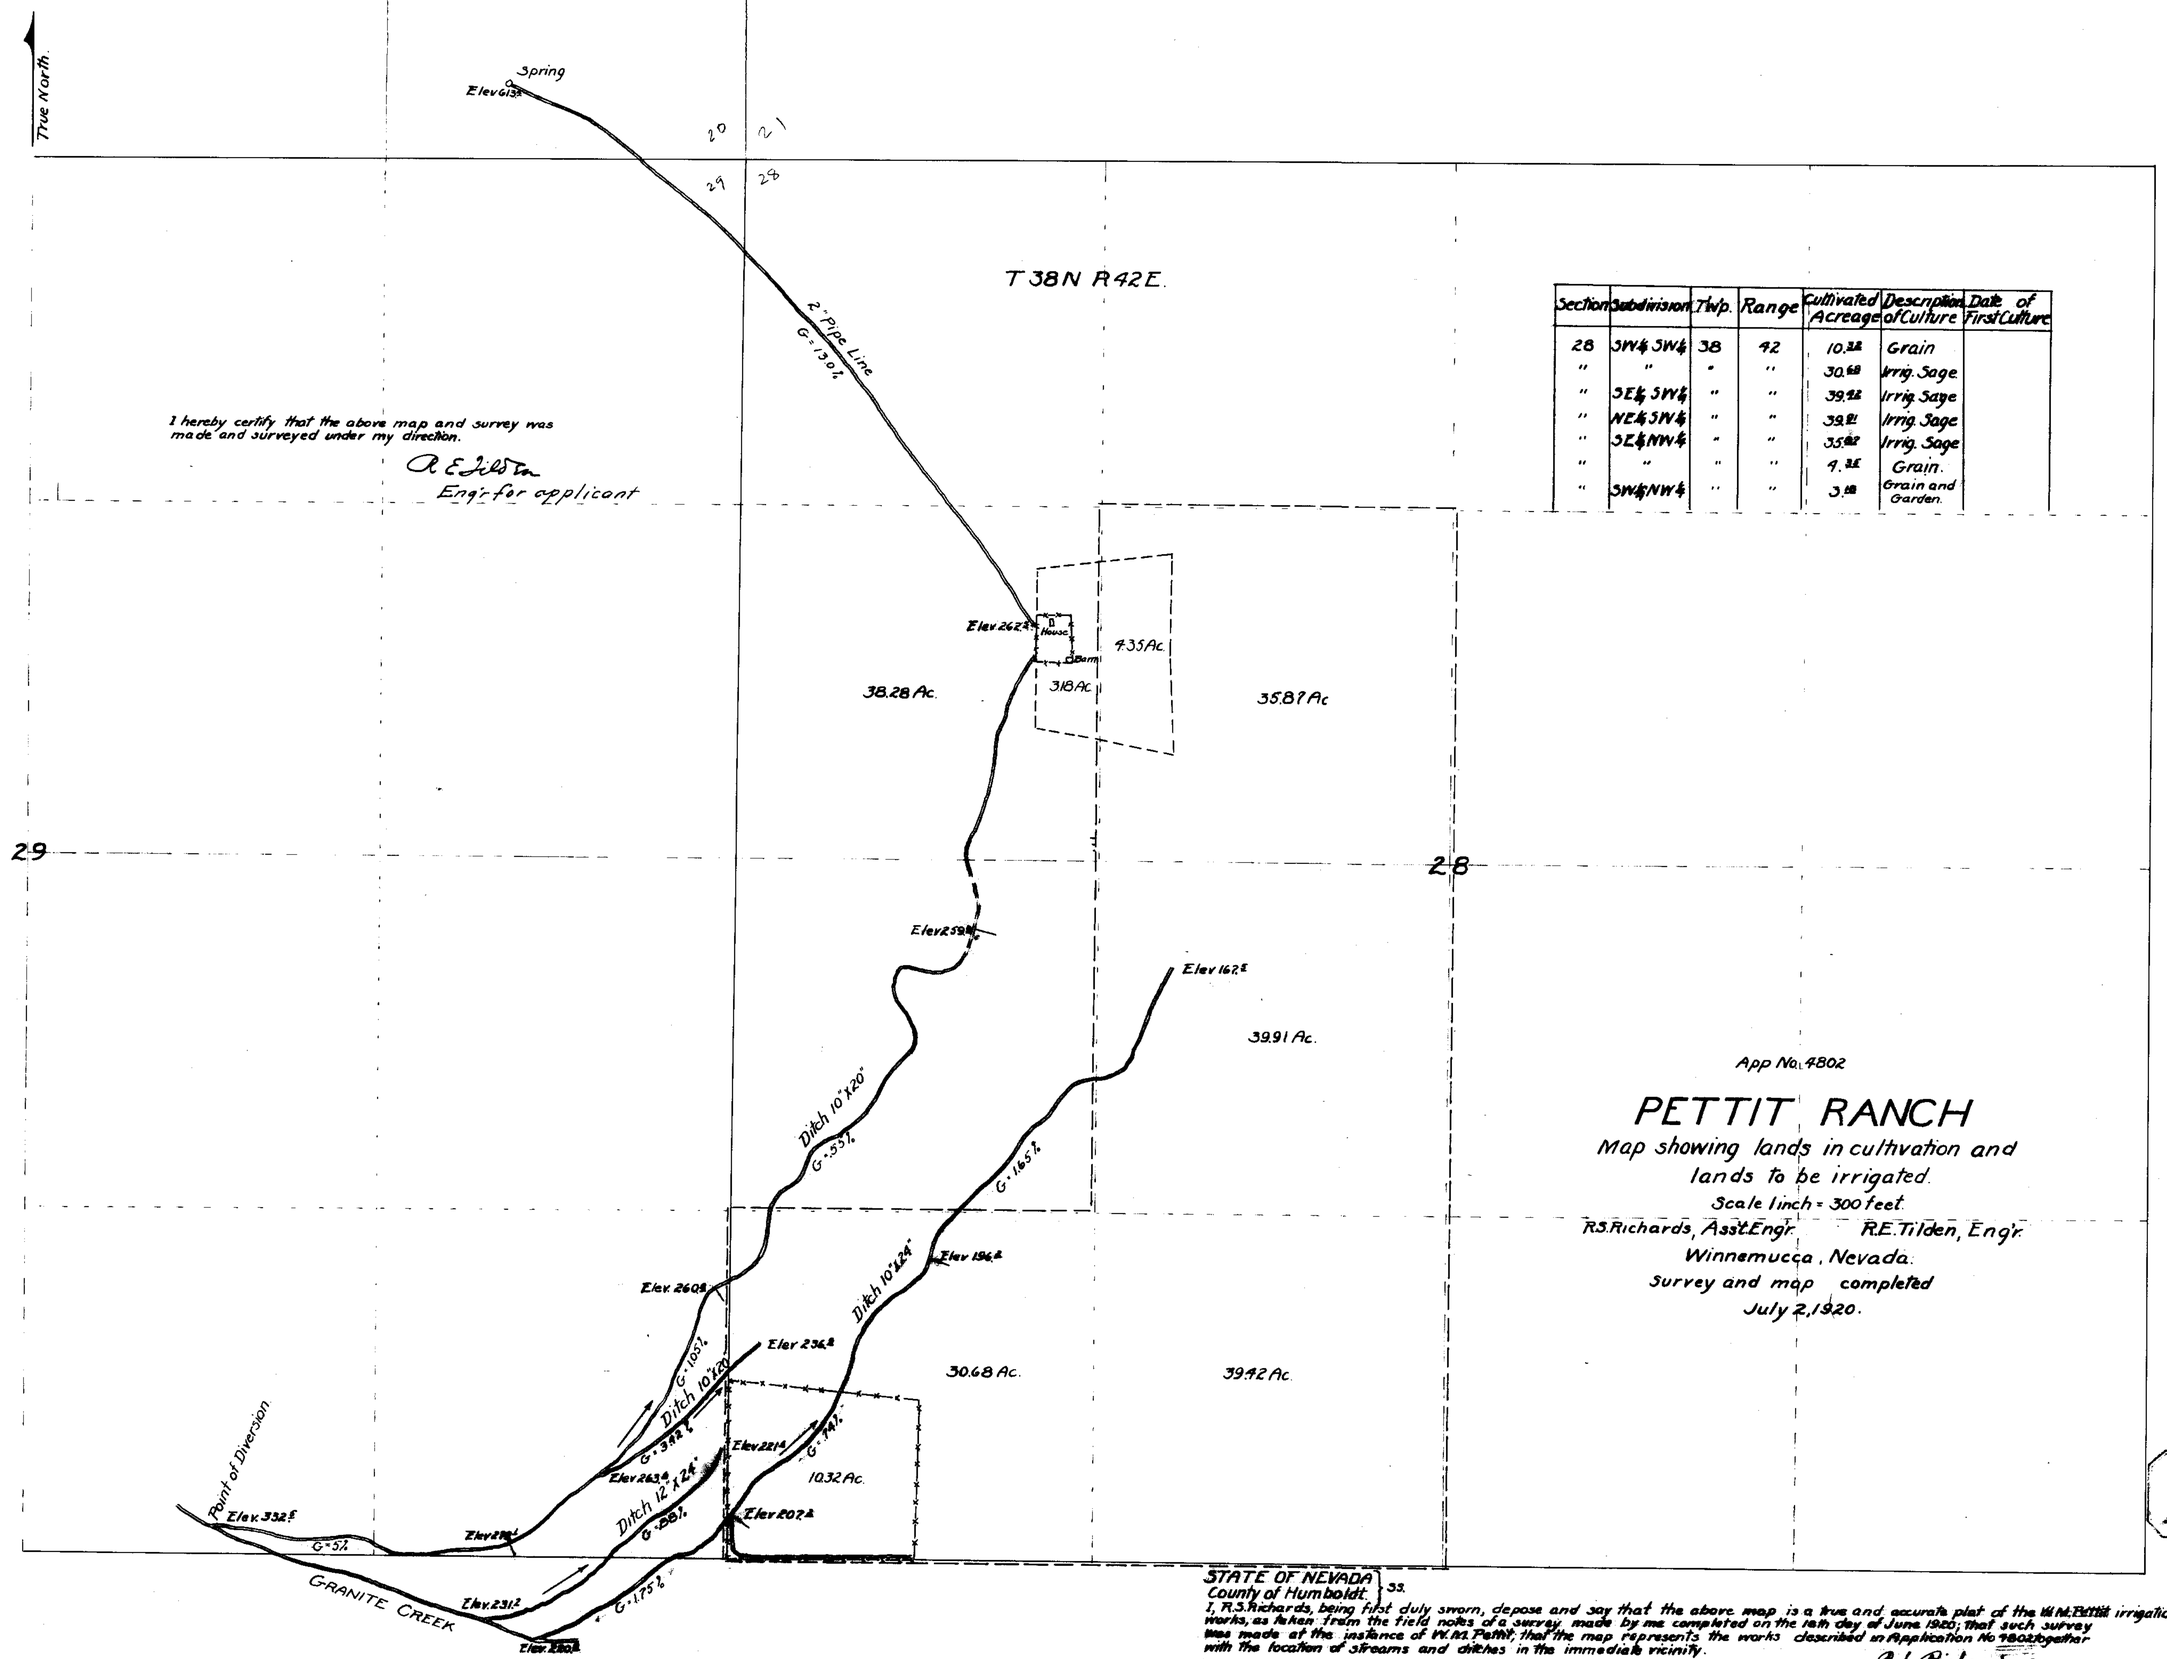

I hereby certify that the above map and survey was made and surveyed under my direction.

A E Jilson
Eng'r for applicant

Section	Subdivision	Twp.	Range	Cultivated Acreage	Description of Culture	Date of First Culture
28	SW¼ SW¼	38	42	10.32	Grain	
"	"	"	"	30.68	Irrig. Sage	
"	SE¼ SW¼	"	"	39.42	Irrig. Sage	
"	NE¼ SW¼	"	"	39.91	Irrig. Sage	
"	SE¼ NW¼	"	"	35.87	Irrig. Sage	
"	"	"	"	4.35	Grain.	
"	SW¼ NW¼	"	"	3.18	Grain and Garden.	

App No. 4802

PETTIT RANCH

Map showing lands in cultivation and lands to be irrigated.

Scale 1 inch = 300 feet.

R.S. Richards, Asst. Engr. R.E. Tilden, Eng'r.

Winnemucca, Nevada.

Survey and map completed July 2, 1920.

FILED 7-6-20

STATE OF NEVADA
County of Humboldt } ss.

I, R.S. Richards, being first duly sworn, depose and say that the above map is a true and accurate plat of the W.M. Pettit irrigation works, as taken from the field notes of a survey made by me completed on the 16th day of June 1920; that such survey was made at the instance of W.M. Pettit; that the map represents the works described in Application No. 4802 together with the location of streams and ditches in the immediate vicinity.

R.S. Richards Surveyor.

Subscribed and sworn to before me this, the 2 day of July 1920

E R Larsen

Notary Public in and for Humboldt County, Nevada.

acknowledged 7/6/20

4802