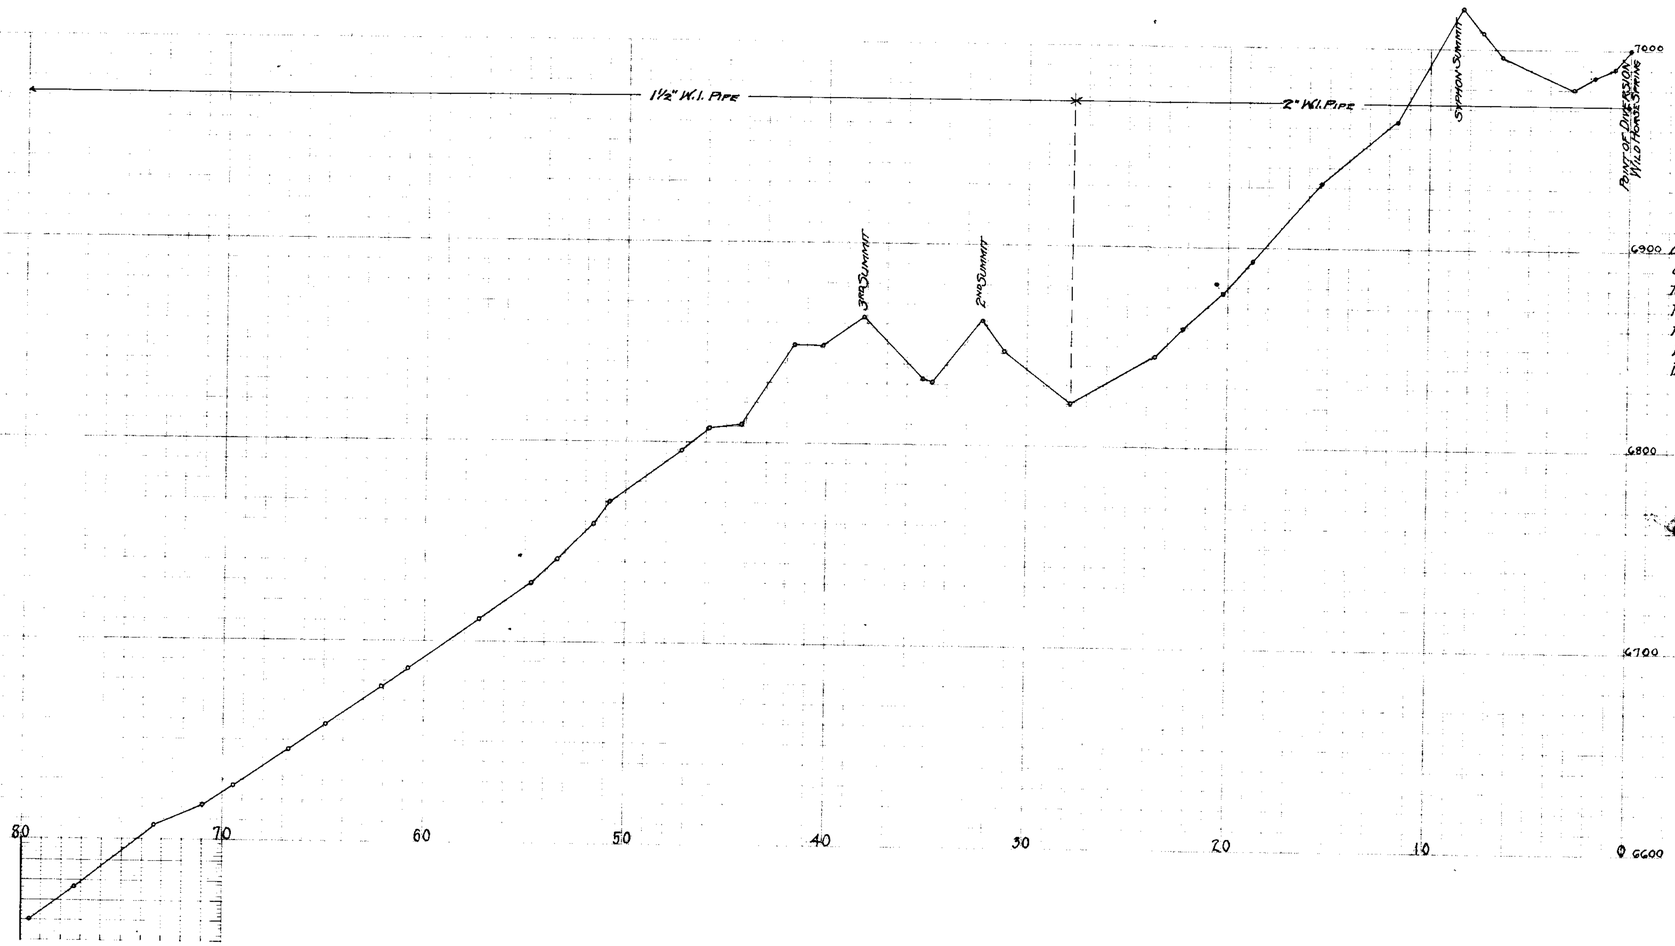

ENGINEER'S AFFIDAVIT.

State of Nevada } S.S.
County of Mineral }

L. B. Spencer, being first duly sworn, deposes and says that this map and profile are true and accurate plats of Simons Pipe Line from Wild Horse Spring to the Mill; as taken from the notes of a survey made by me Mar. 18-20-1918; that such survey was made at the instance of P. A. Simon; that the map represents the works described in Application No. 4811, together with the location of streams and ditches in the immediate vicinity.

L. B. Spencer
CIVIL & MINING ENGINEER

Subscribed and sworn to before me this 10th day of December, 1918,

[illegible]
NOTARY PUBLIC IN AND FOR MINERAL COUNTY, NEVADA

My commission expires April 18 1921

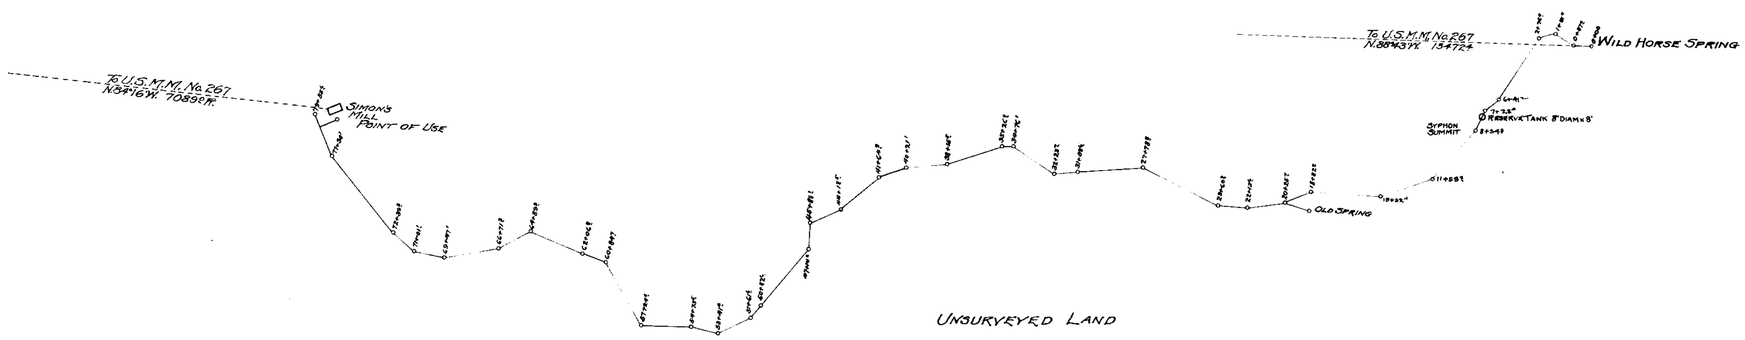

SIMON'S PIPE LINE
APP. No. 4811
MINERAL COUNTY, NEVADA

SCALE 1" = 400' HOR.
1" = 40' VERT.

P. A. SIMON, APPLICANT
MINA, NEVADA

SURVEYED AFTER CONSTRUCTION
L. B. SPENCER
U.S. MIN. SUR.
MINA, NEV.

FILED
DEC 12

662 BK.4 11-18-22.
for 0.025 c.f.s.

12/12/18

4811