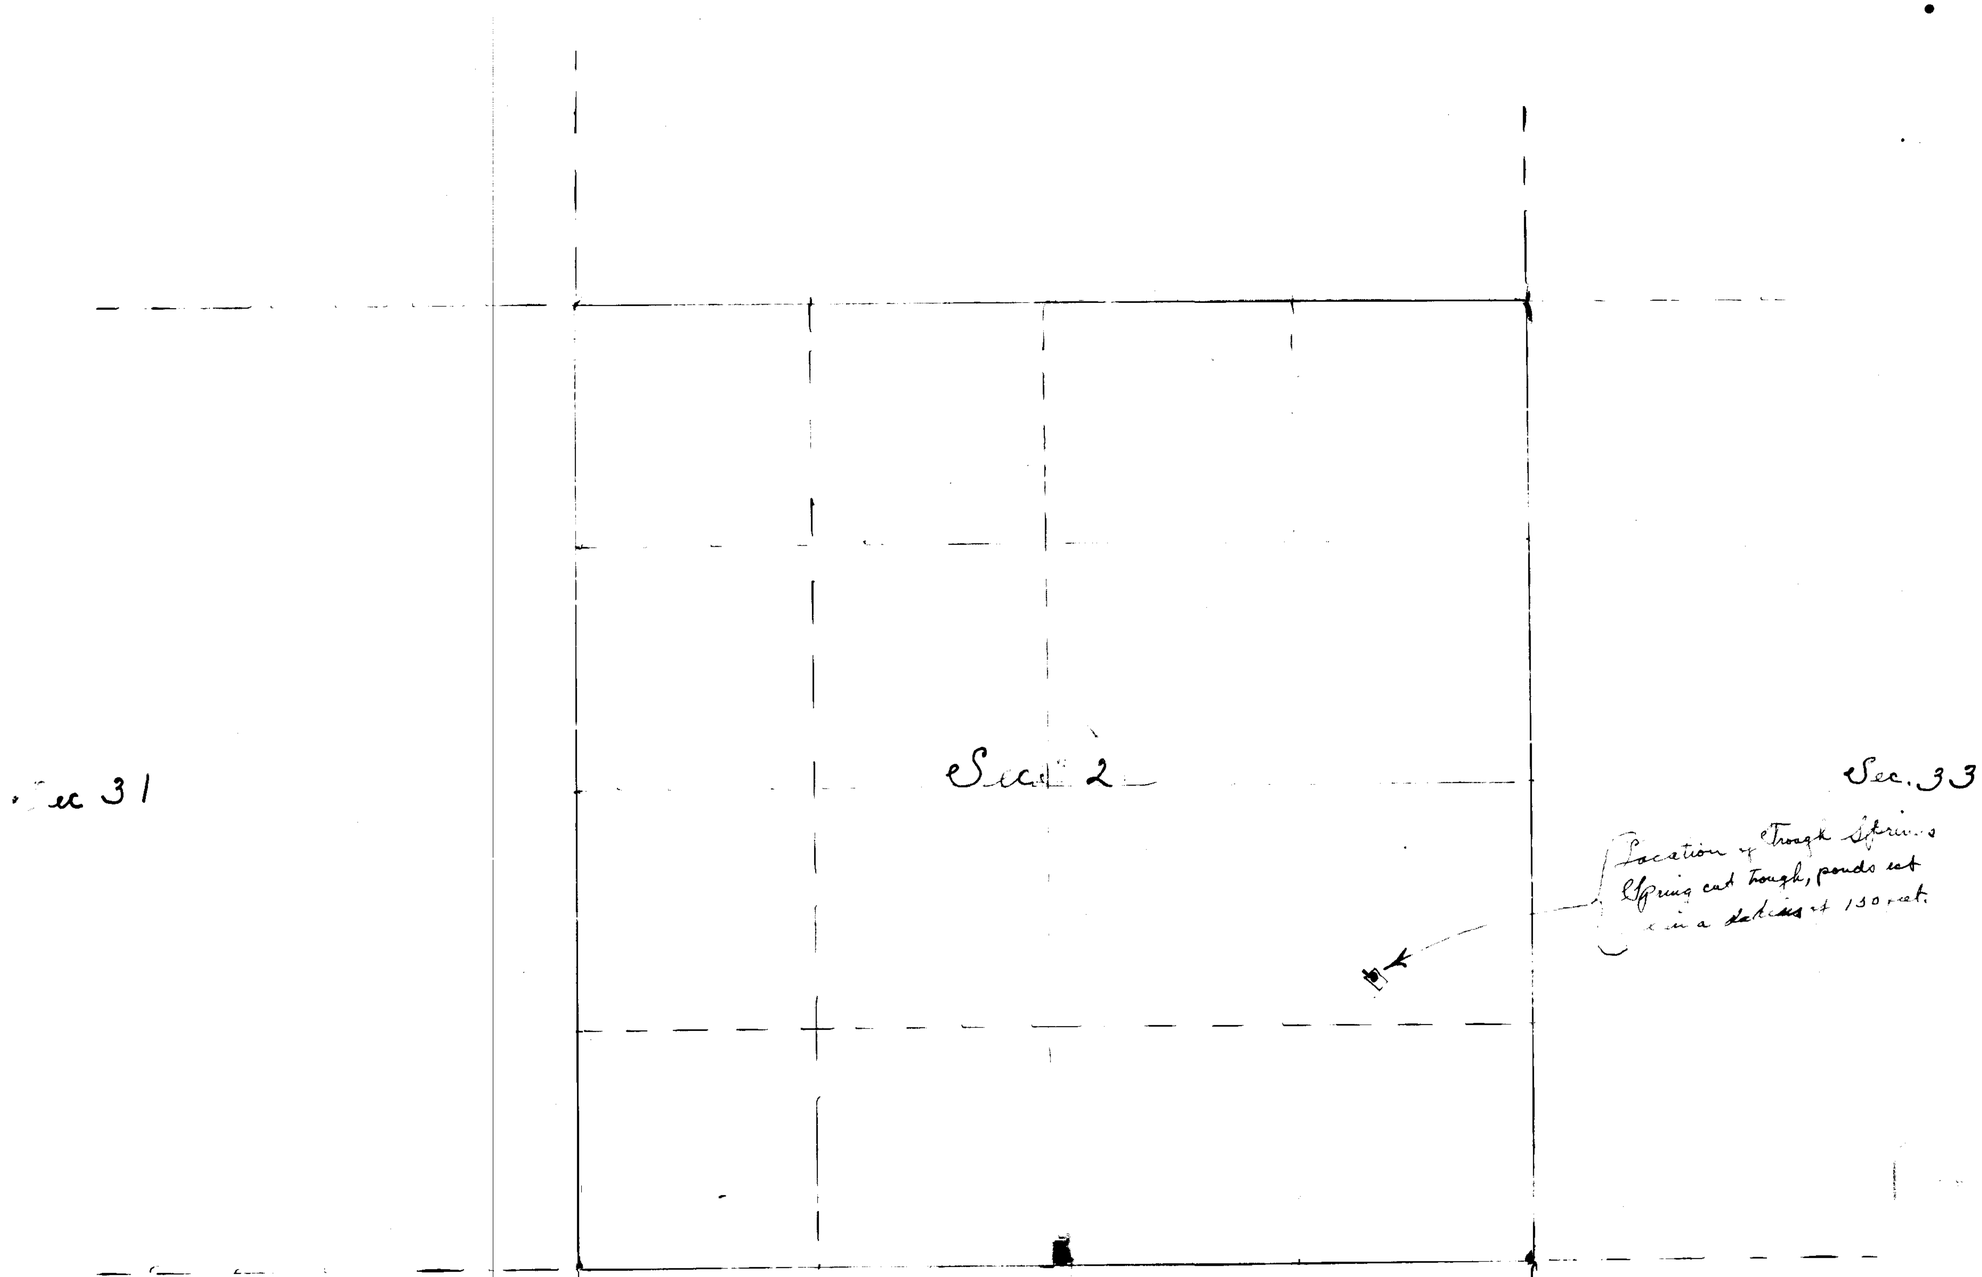

Scale 440 ft 1 in.

T. 6 N. R. 5 E.

State of Nevada. } ss.
Co of White Pine

I Victor B Gardner - being first duly sworn, deposes and say that the above map is a true and accurate plate of the lands irrigated by Victor B Gardner as taken from field notes of a survey made by me, completed on the 28 day of June 1919 That the map and survey made at the Instance of Victor B Gardner owner of said lands, and that it truly represents the works of said Victor B Gardner.

Subscribed and sworn to before me
this 19th day of July 1919 M. D. Oldfield

Victor B Gardner
Surveyor.

Map showing the location of
TROUGH SPRINGS
owned by
VICTOR B. GARDNER
under permit no. 4819
surveyed and mapped by
Victor B. Gardner
June 1919

702
for 0.025 c.f.s.

3/8/23

4819