MAP
OF JOHN A. MOSS,
APPLICATION No. 4831
FROM SMITH FLAT SPRINGS

STATE OF NEVADA
COUNTY OF LANDER SS.

I, O. P. Adams, being first duly sworn, depose and say that the accompanying map is a true and accurate plat of the works described in Application No. 4831 by John A. Moss, as taken from the field notes of a survey made by me, completed on the 6th. day of January 1918.

That the map and survey were made at the instance of John A. Moss, owner of said lands, and that it truly represents the works and the irrigated lands of said John A. Moss.

O. P. Adams
Surveyor.

Subscribed and sworn to before me, this day of 191 ,

Notary Public in and for County, Nevada.

SCALE
400 ft. TO ONE INCH.

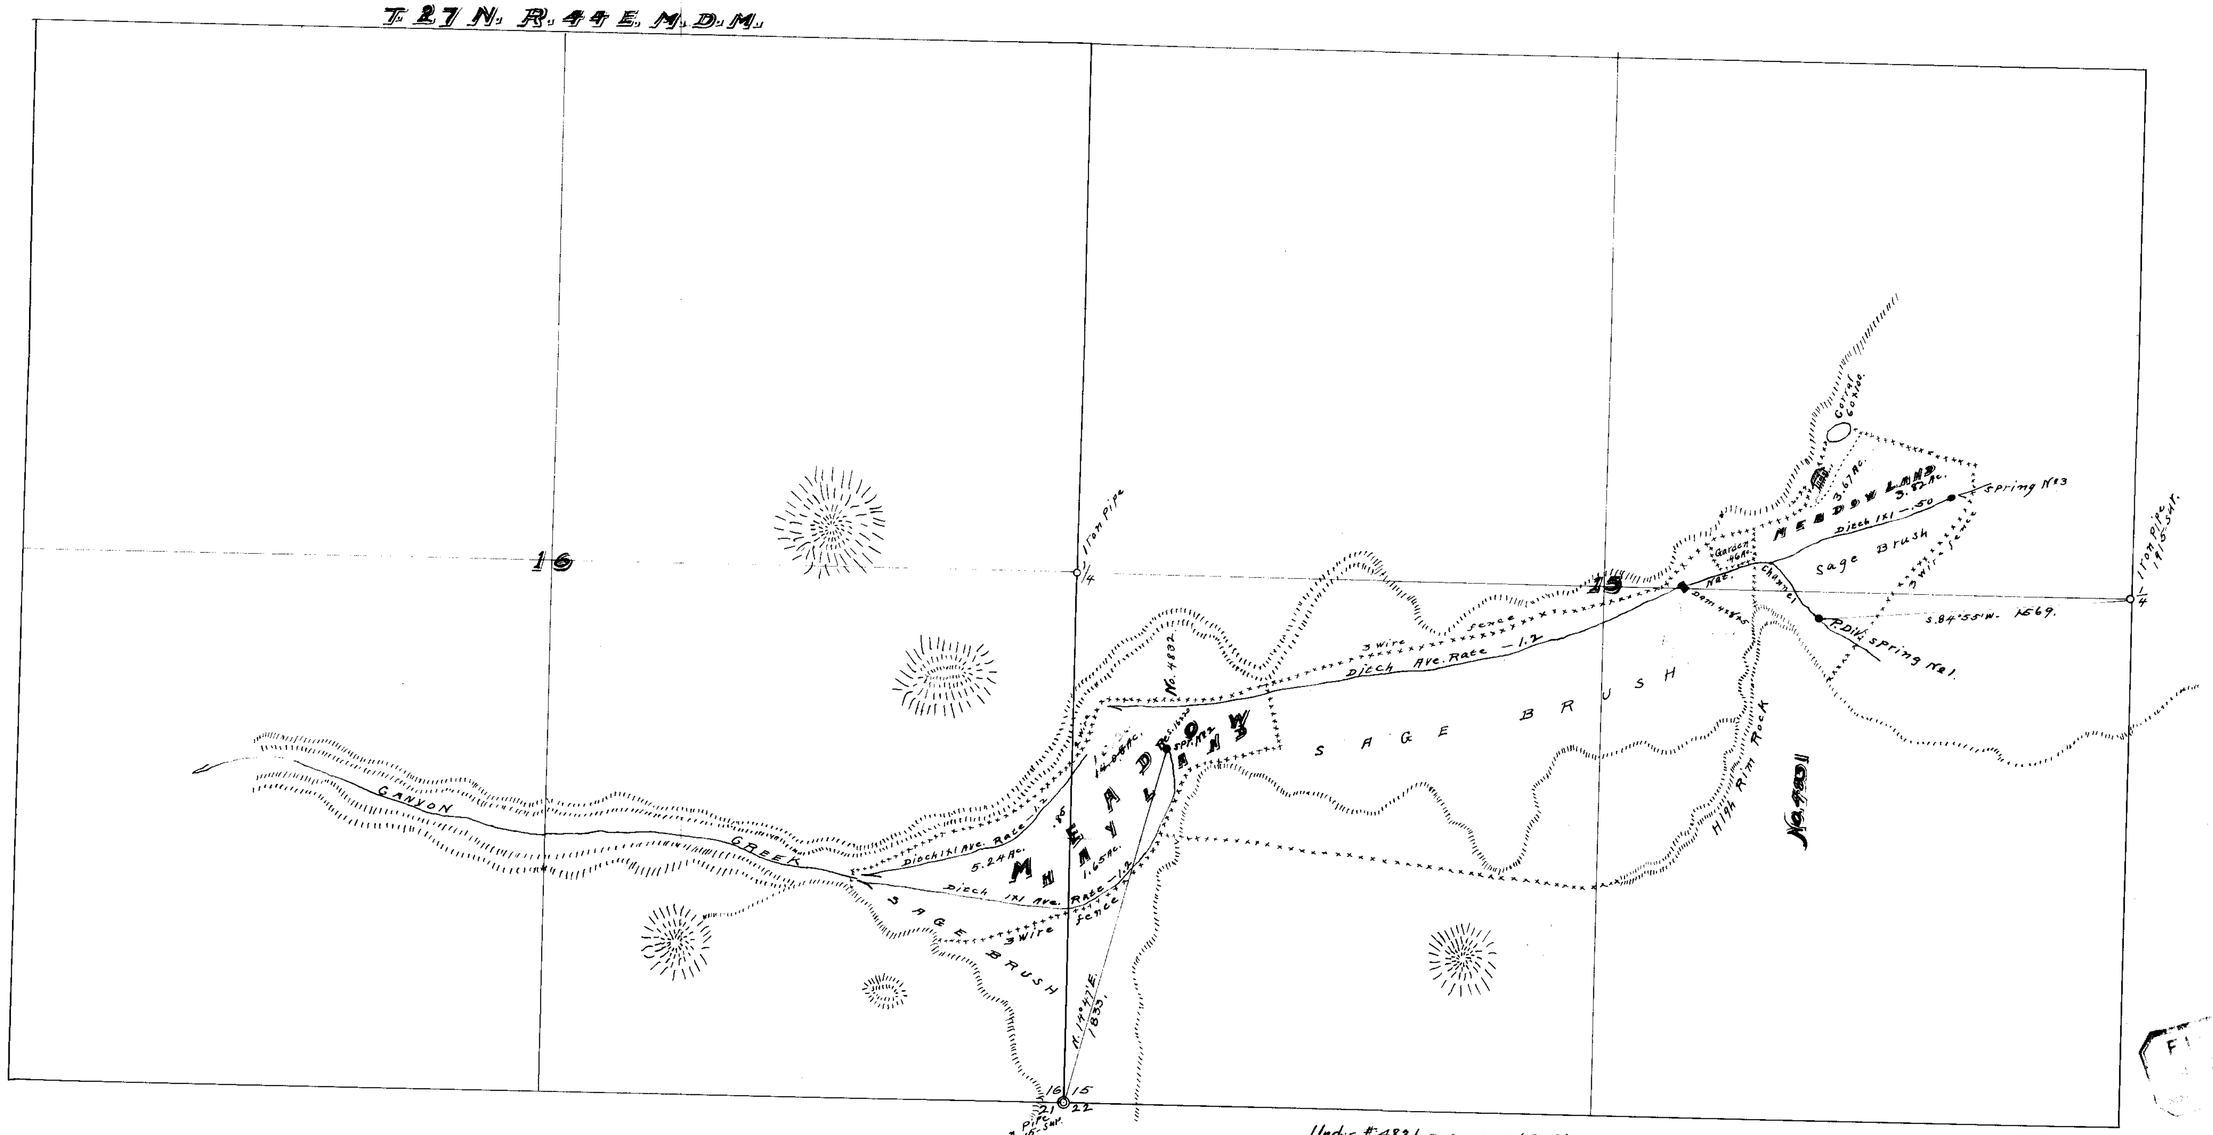

Under #4831 Certificate No. 1262, Bk. 5 Oct. 29, 1926 for 0.0644 c.f.s. irrig.

Under #4832 1263, Bk. 5 Oct. 29, 1926 for 0.1156 c.f.s. irrig.

4832 — 4831