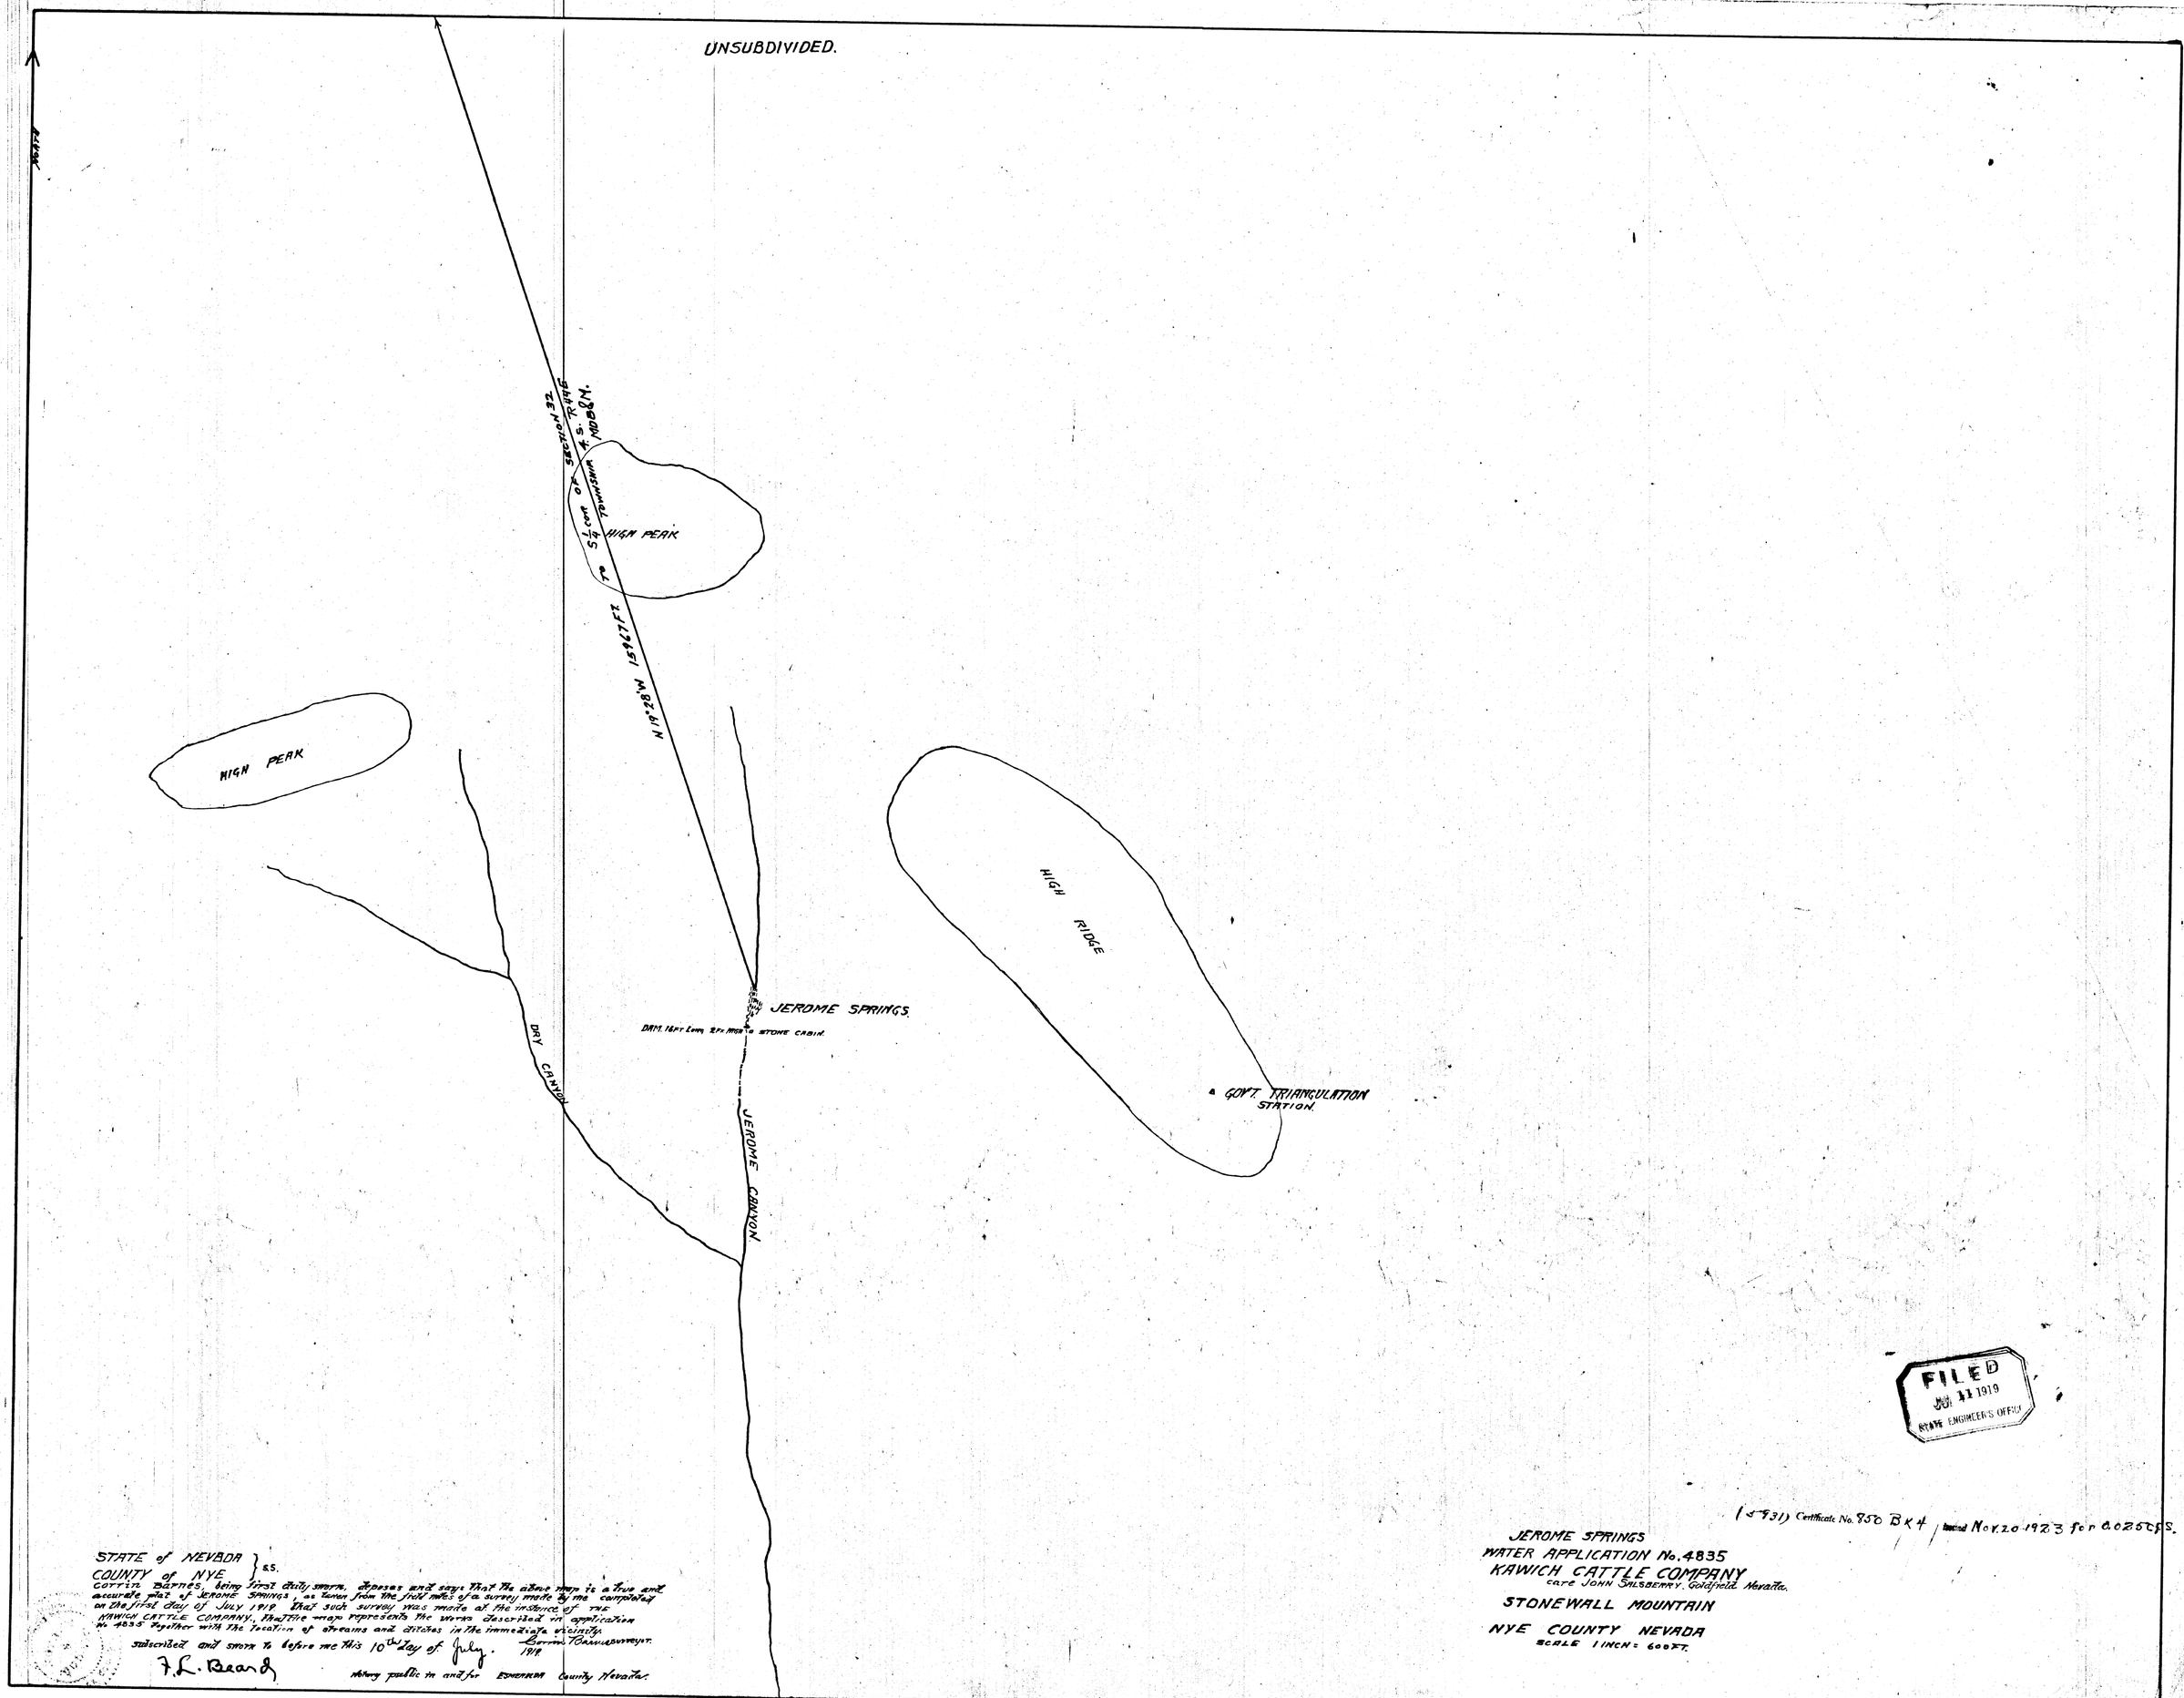
UNSUBDIVIDED.
HIGH PEAK
HIGH PEAK
HIGH RIDGE
JEROME SPRINGS
DAM 16 FT LONG 2 FT HIGH
STONE CABIN
DRY CANYON
JEROME CANYON
GOV'T TRIANGULATION STATION
N 19°28' W 15967 FT.
TO S 1/4 COR OF SECTION 32
TOWNSHIP 4 S. R 46 E. MDB&M.
FILED
JUL 11 1919
STATE ENGINEER'S OFFICE
(5931) Certificate No. 850 BK 4 Issued Nov. 20 1923 for 0.025 CFS.
JEROME SPRINGS
WATER APPLICATION No. 4835
KAWICH CATTLE COMPANY
care JOHN SALSBERRY, Goldfield Nevada.
STONEWALL MOUNTAIN
NYE COUNTY NEVADA
SCALE 1 INCH = 600 FT.
STATE of NEVADA } S.S.
COUNTY of NYE
Corrin Barnes, being first duly sworn, deposes and says that the above map is a true and accurate plat of JEROME SPRINGS, as taken from the field notes of a survey made by me completed on the first day of JULY 1919. That such survey was made at the instance of THE KAWICH CATTLE COMPANY, that the map represents the works described in application No 4835 together with the location of streams and ditches in the immediate vicinity.
Subscribed and sworn to before me this 10th day of July. 1919.
Corrin Barnes surveyor.
F. L. Beard
Notary public in and for ESMERALDA County Nevada.

(5931) 4835