Section	Sub-division	Township	Range	Cultivated Acreage	Description of culture	Date of first culture

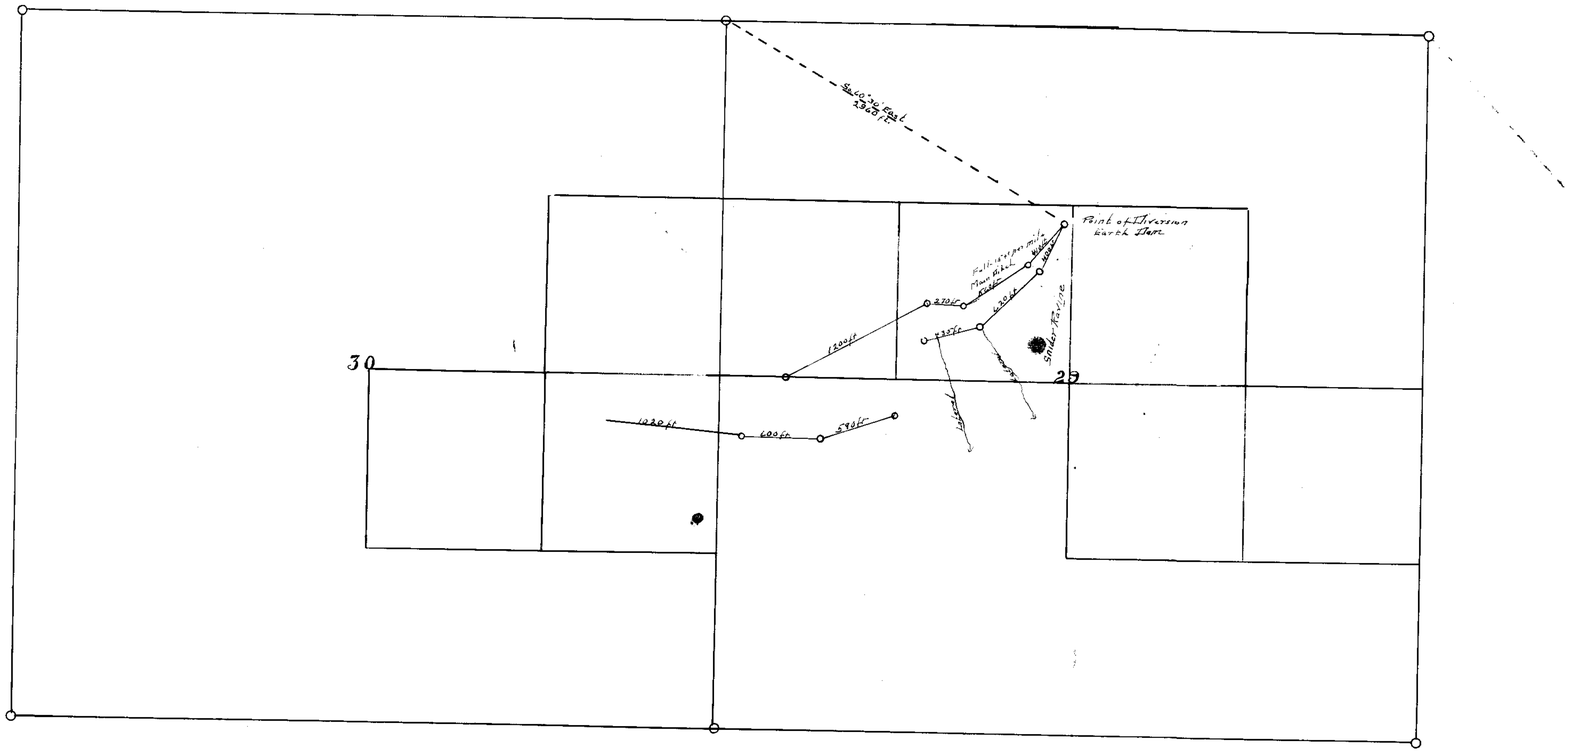

State of Nevada
County of Elko

I, John W King, being first duly sworn, depose and say that the above map is a true and accurate plat of the irrigation works, as taken from the field notes of a survey made by me completed on the 22d day of April 1919; that such survey was made at the instance of Janet Snider; that the map represents the works described in Application No. 4838, together with the location of streams and ditches in the immediate vicinity.

John W. King
Surveyor

Subscribed and sworn to before me this the 15th day of May 1919

P. F. Wheeler Notary Public in and for Elko County, Nevada

Janet Snider
Snider - Creek
Serial No 4838
Township 39 N Range 53 East M.D.M.
Scale 600 ft = 1-inch.
Tuscarora Nevada

4838