Section	Sub. division	Township	Range	Cult. Acreage	Date of First Culture	Date of First Culture

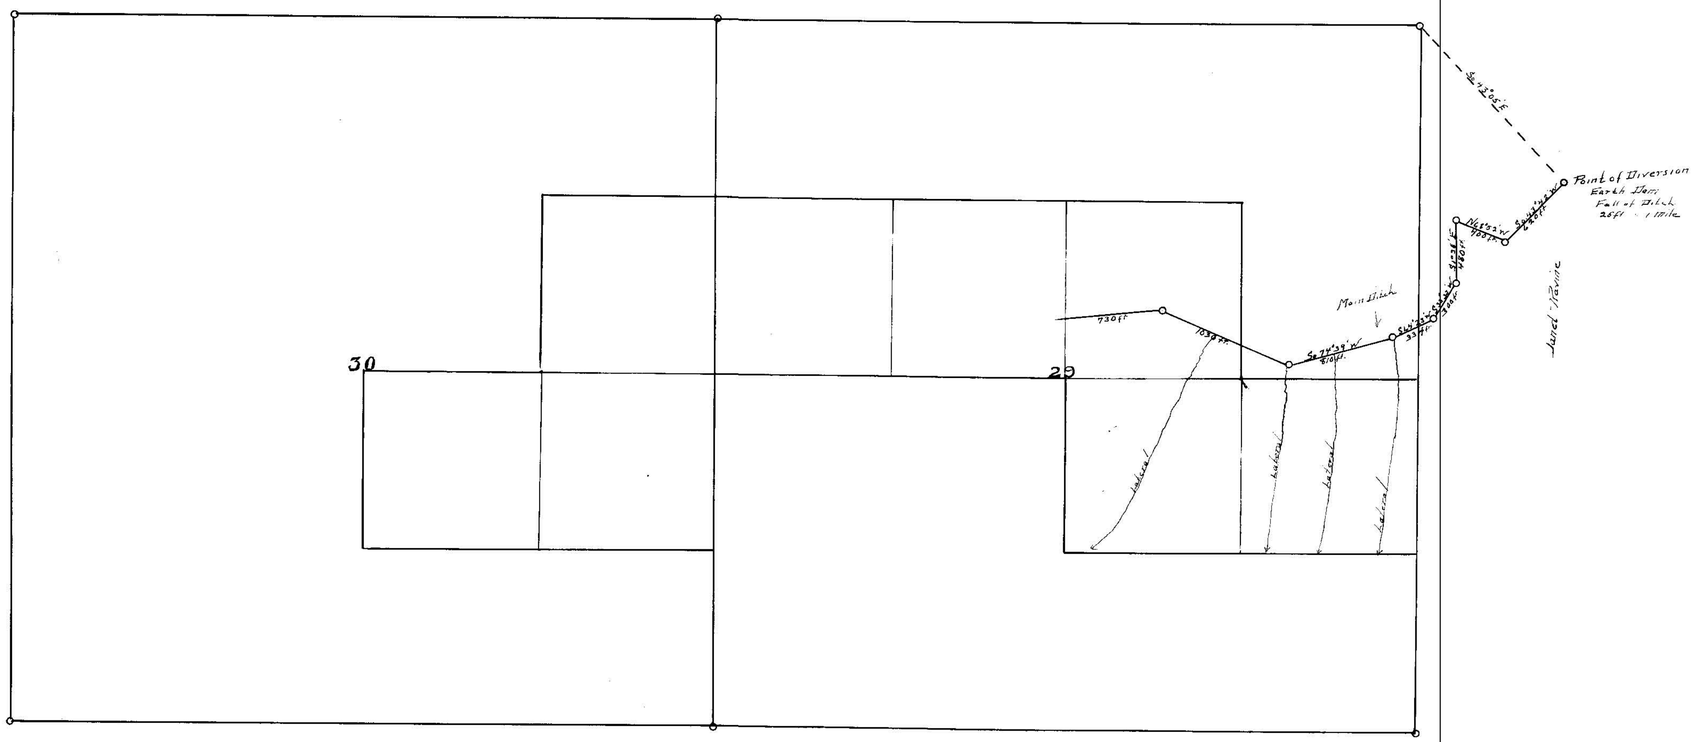

State of Nevada
County of Elko ss

I, John W. King, being first duly sworn, depose and say that the above map is a true and accurate plat of the irrigation works, as taken from the field notes of a survey made by me completed on the 21 day of April - 1913; that such survey was made at the instance of Janet Snider; that the map represents the works described in Application No. 4839, together with the location of streams and ditches in the immediate vicinity.

John W. King
Surveyor

Subscribed and sworn to before me this 1st day of May 1913

G. F. Wheeler
Notary Public in and for Elko County, Nevada.

Janet Snider
Janet - Ravine
Serial No. 4839 —
Township #39 North Range #53 East M.D.M.
Scale 600 ft. = 1-inch
Tuscarora — Nevada

4839