Sheet 1.

4843

RECEIVED
SEP 26 1918
STATE ENGINEER'S OFFICE

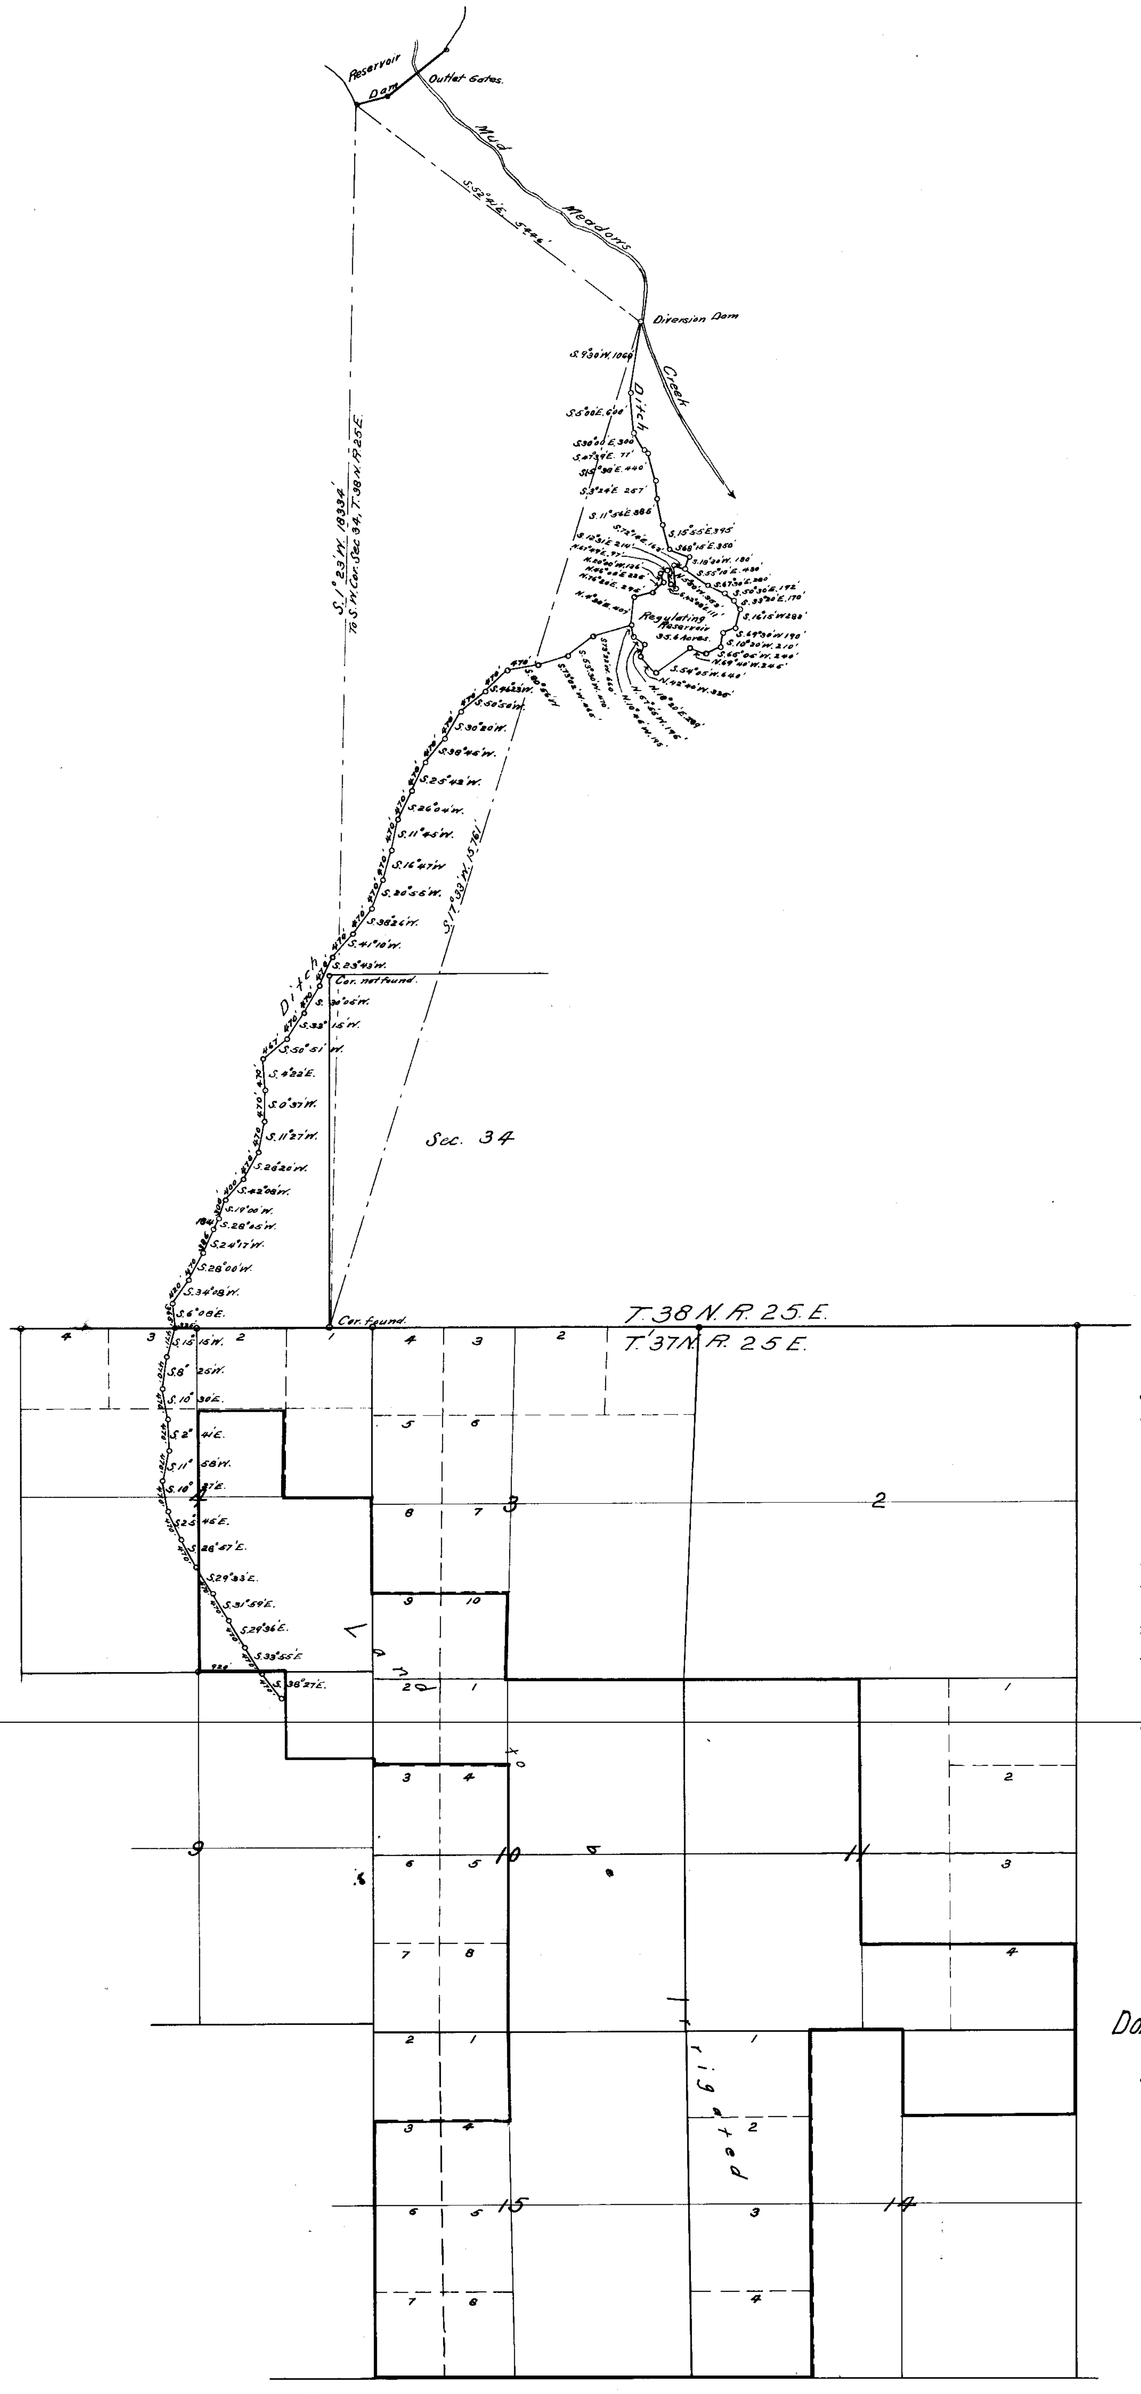

State of Nevada } S.S.
County of Washoe }

L. H. Taylor, being first duly sworn, deposes and says that the above map is a true and accurate plat of the land and irrigation works of the Donnelly Land and Live Stock Company, as taken from the field notes of a survey made under his direction, completed on the 6th day of September, 1918; that such Survey was made at the instance of the Donnelly Land and Live Stock Company; that the map represents the works described in Application No. 4843 together with streams and ditches in the immediate vicinity.

L. H. Taylor, Surveyor.

Subscribed and sworn to before me this 23rd day of September, 1918.

A. P. Shewalter

Notary Public in and for Washoe County, Nevada.

MAP OF LAND AND IRRIGATION WORKS OF DONNELLY LAND AND LIVE STOCK COMPANY

Application No. 4843.

Water Source - Mud Meadows Creek.

Scale 1" = 1200'

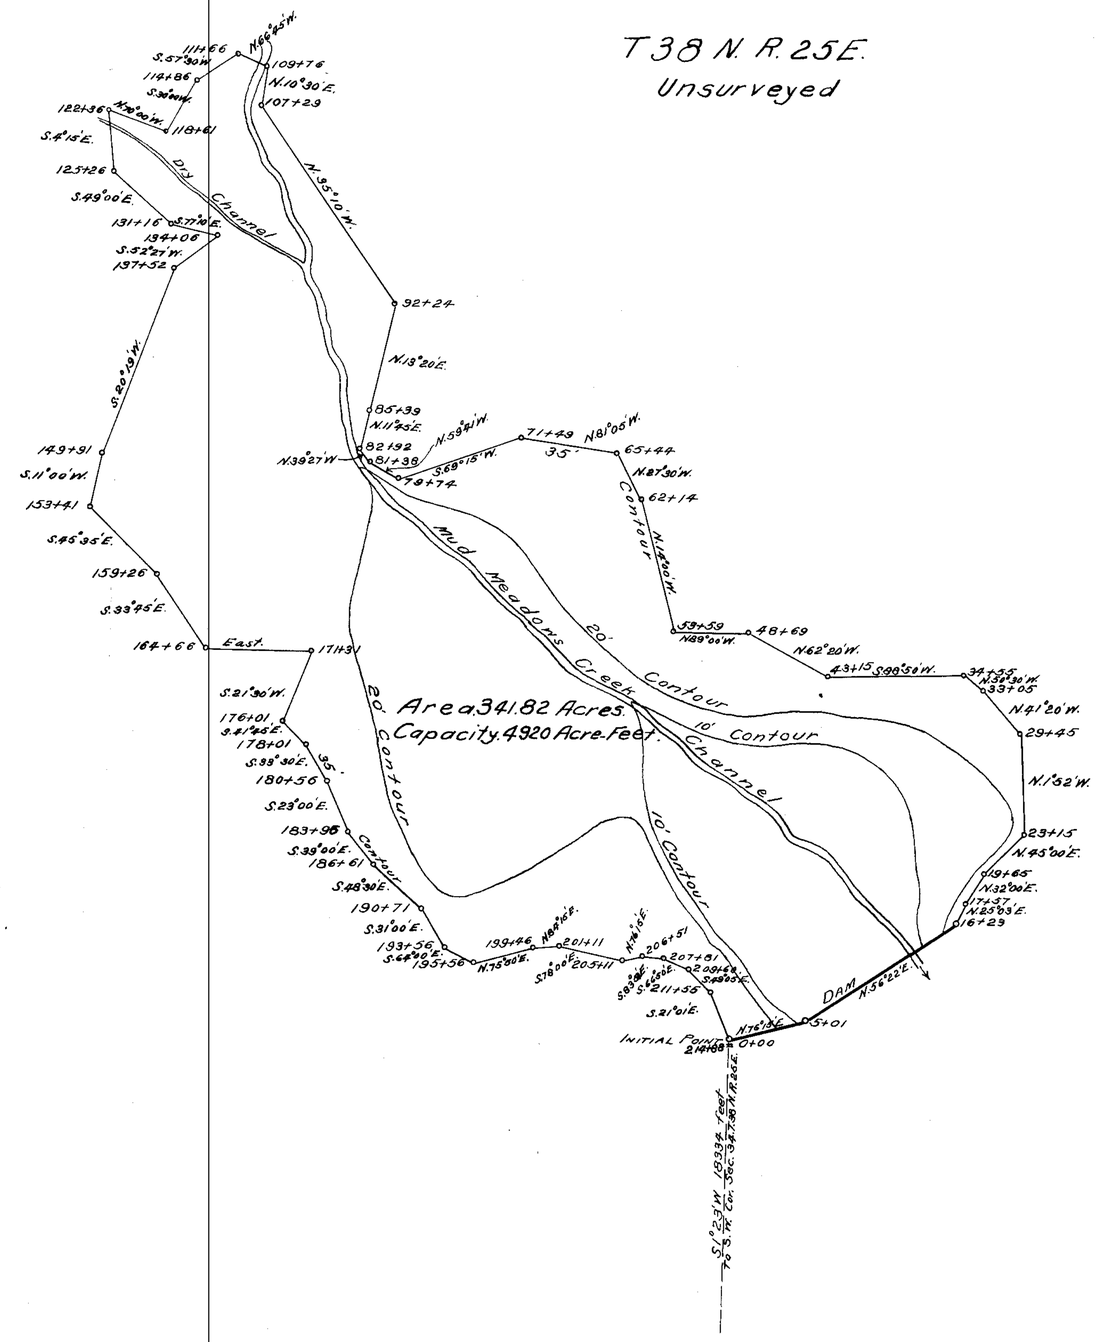

MAP OF RESERVOIR SITE
OF
DONNELLY LAND AND LIVE STOCK COMPANY
APPLICATION No 4843
SCALE 1" = 500'

FILED
SEP 24 1918
STATE ENGINEER'S OFFICE

4843