Orange Line shows ditch built exclusivly for this permit.
Dotted " " " " for this and other permits.
The entire area (320 Acres) may be cultivated.

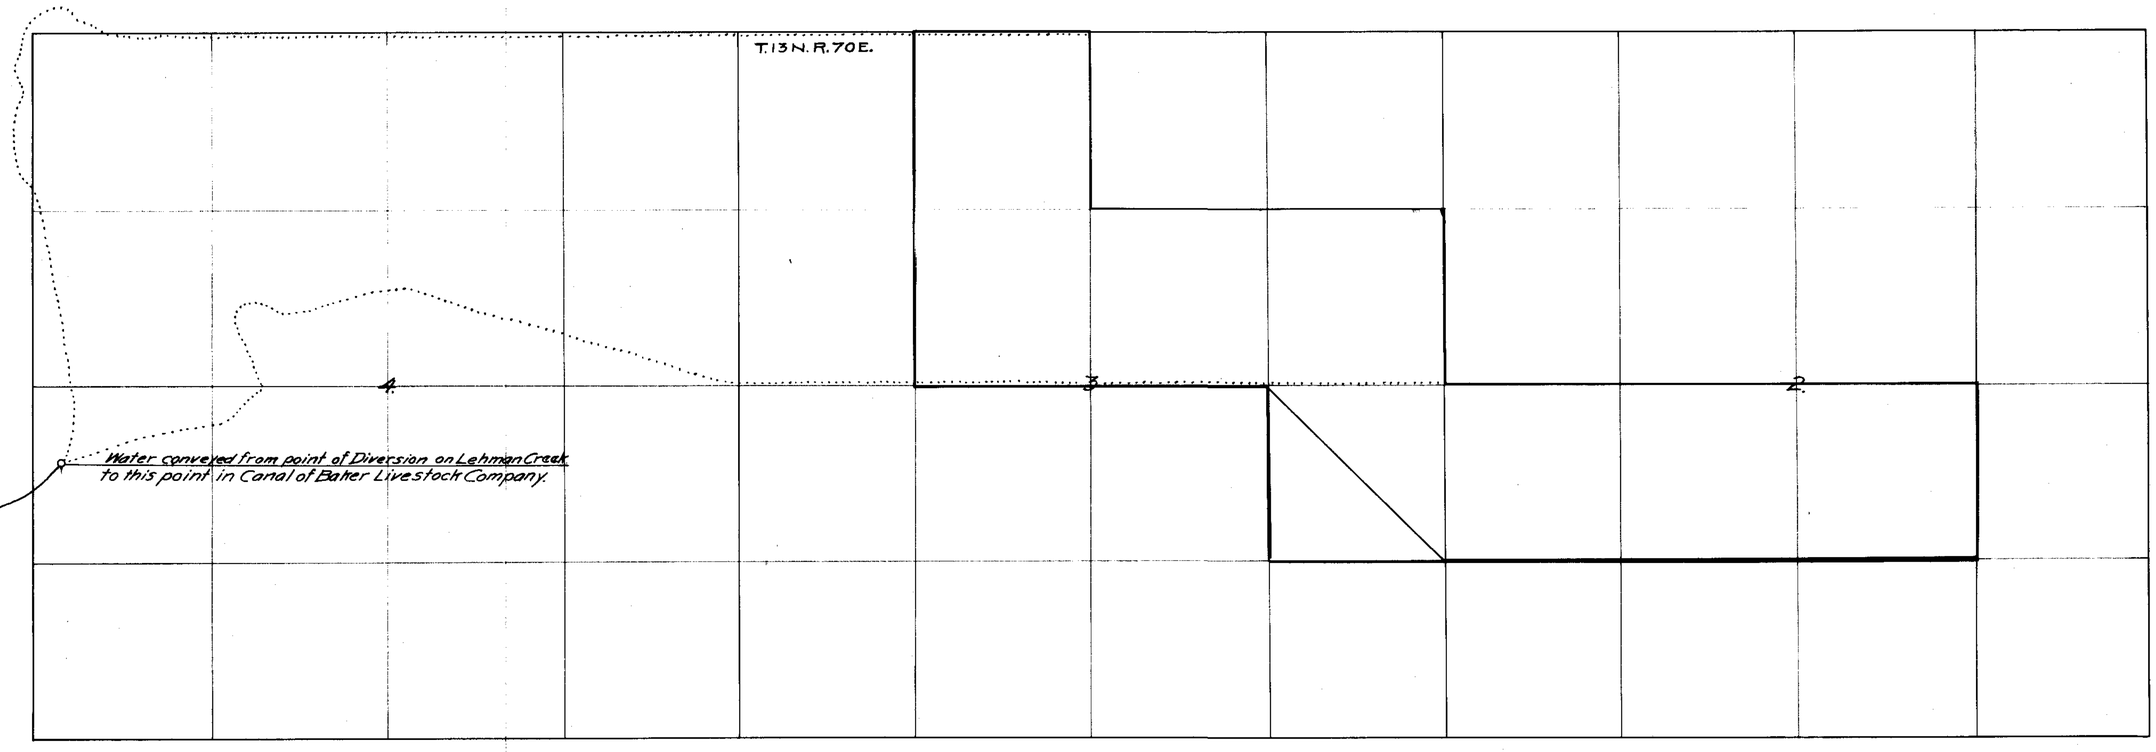

STATE OF NEVADA.
COUNTY OF WHITE PINE } ss.

I, W.B. Colwell, being first duly sworn, depose and say that the above map is a true and accurate plat of the D.D. Saballa irrigation works as taken from the field notes of a survey made by me completed on the 26TH day of May 1918: that such survey was made at the instance of D.D. Saballa, that the map represents the works described in Application No. 4854: together with the location of the streams and ditches in the immediate vicinity.

W.B. Colwell
Surveyor.

Subscribed and sworn to before me this 13TH day of January 1919.

Notary Public in and for White Pine County, Nevada.

Water Application No. 4854.
By D.D. Saballa of Elko Nevada.
From Lehman Creek-White Pine Co. Nev.
Scale 600'=1".

FILED
JAN 18 1919
STATE ENGINEER

4854