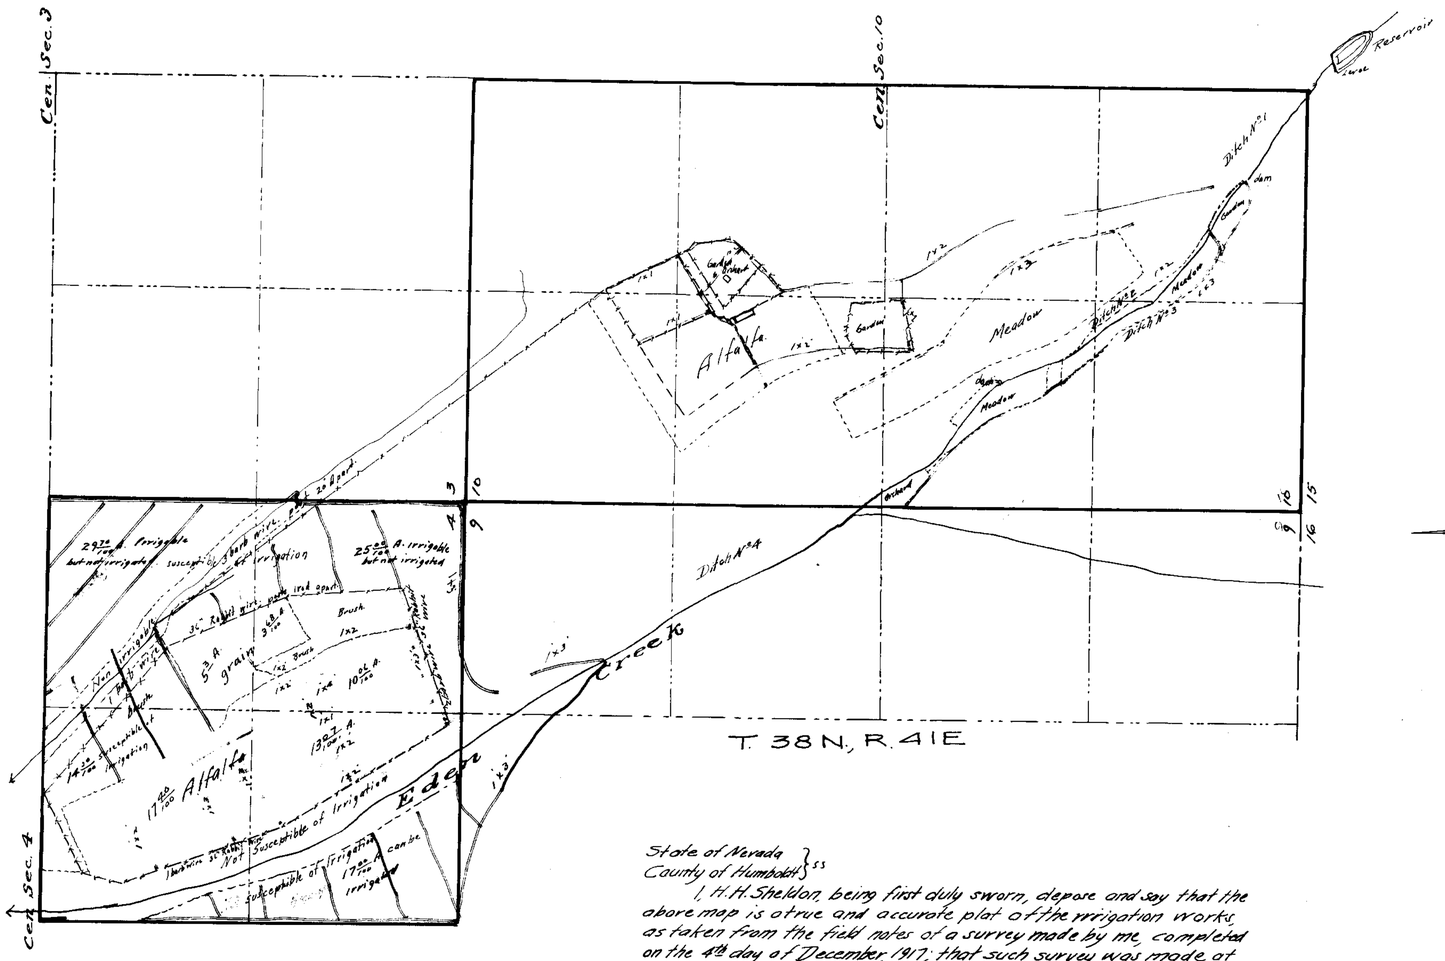

State of Nevada }
County of Humboldt } ss

I, H. H. Sheldon, being first duly sworn, depose and say that the above map is a true and accurate plat of the irrigation works as taken from the field notes of a survey made by me, completed on the 4th day of December 1917; that such survey was made at the instance of John Yribarne; that the map represents the works described in Application No. 4863, together with the location of streams and ditches in the immediate vicinity. It also represents the irrigated lands under Proof of Appropriation No. 01221.

H. H. Sheldon, C.E.
Surveyor.

Subscribed and sworn to before me this 22nd day of January, 1918

L. G. Wilson
Notary Public in and for Humboldt Co. Nevada.

MAP
OF
JOHN YRIBARNES
SYSTEM OF IRRIGATION
FROM
EDEN CREEK
HUMBOLDT COUNTY NEVADA
JAN. 1918. SCALE 1"=500'

4863