| Section | Sub Division | Township | Range | Cultivated Area | Description of Cultivation | Date of First Cultivation |
|---|---|---|---|---|---|---|
| 21 | W½ N.W.¼ | 17 | S.R50E | 25 | | |
| 21 | N.W.¼ S.W.¼ | 17 | " | 15 | | |
| 20 | S.E.¼ S.E.¼ | 17 | " | 16 | | |
| | | | | | | |
| | | | | | | |

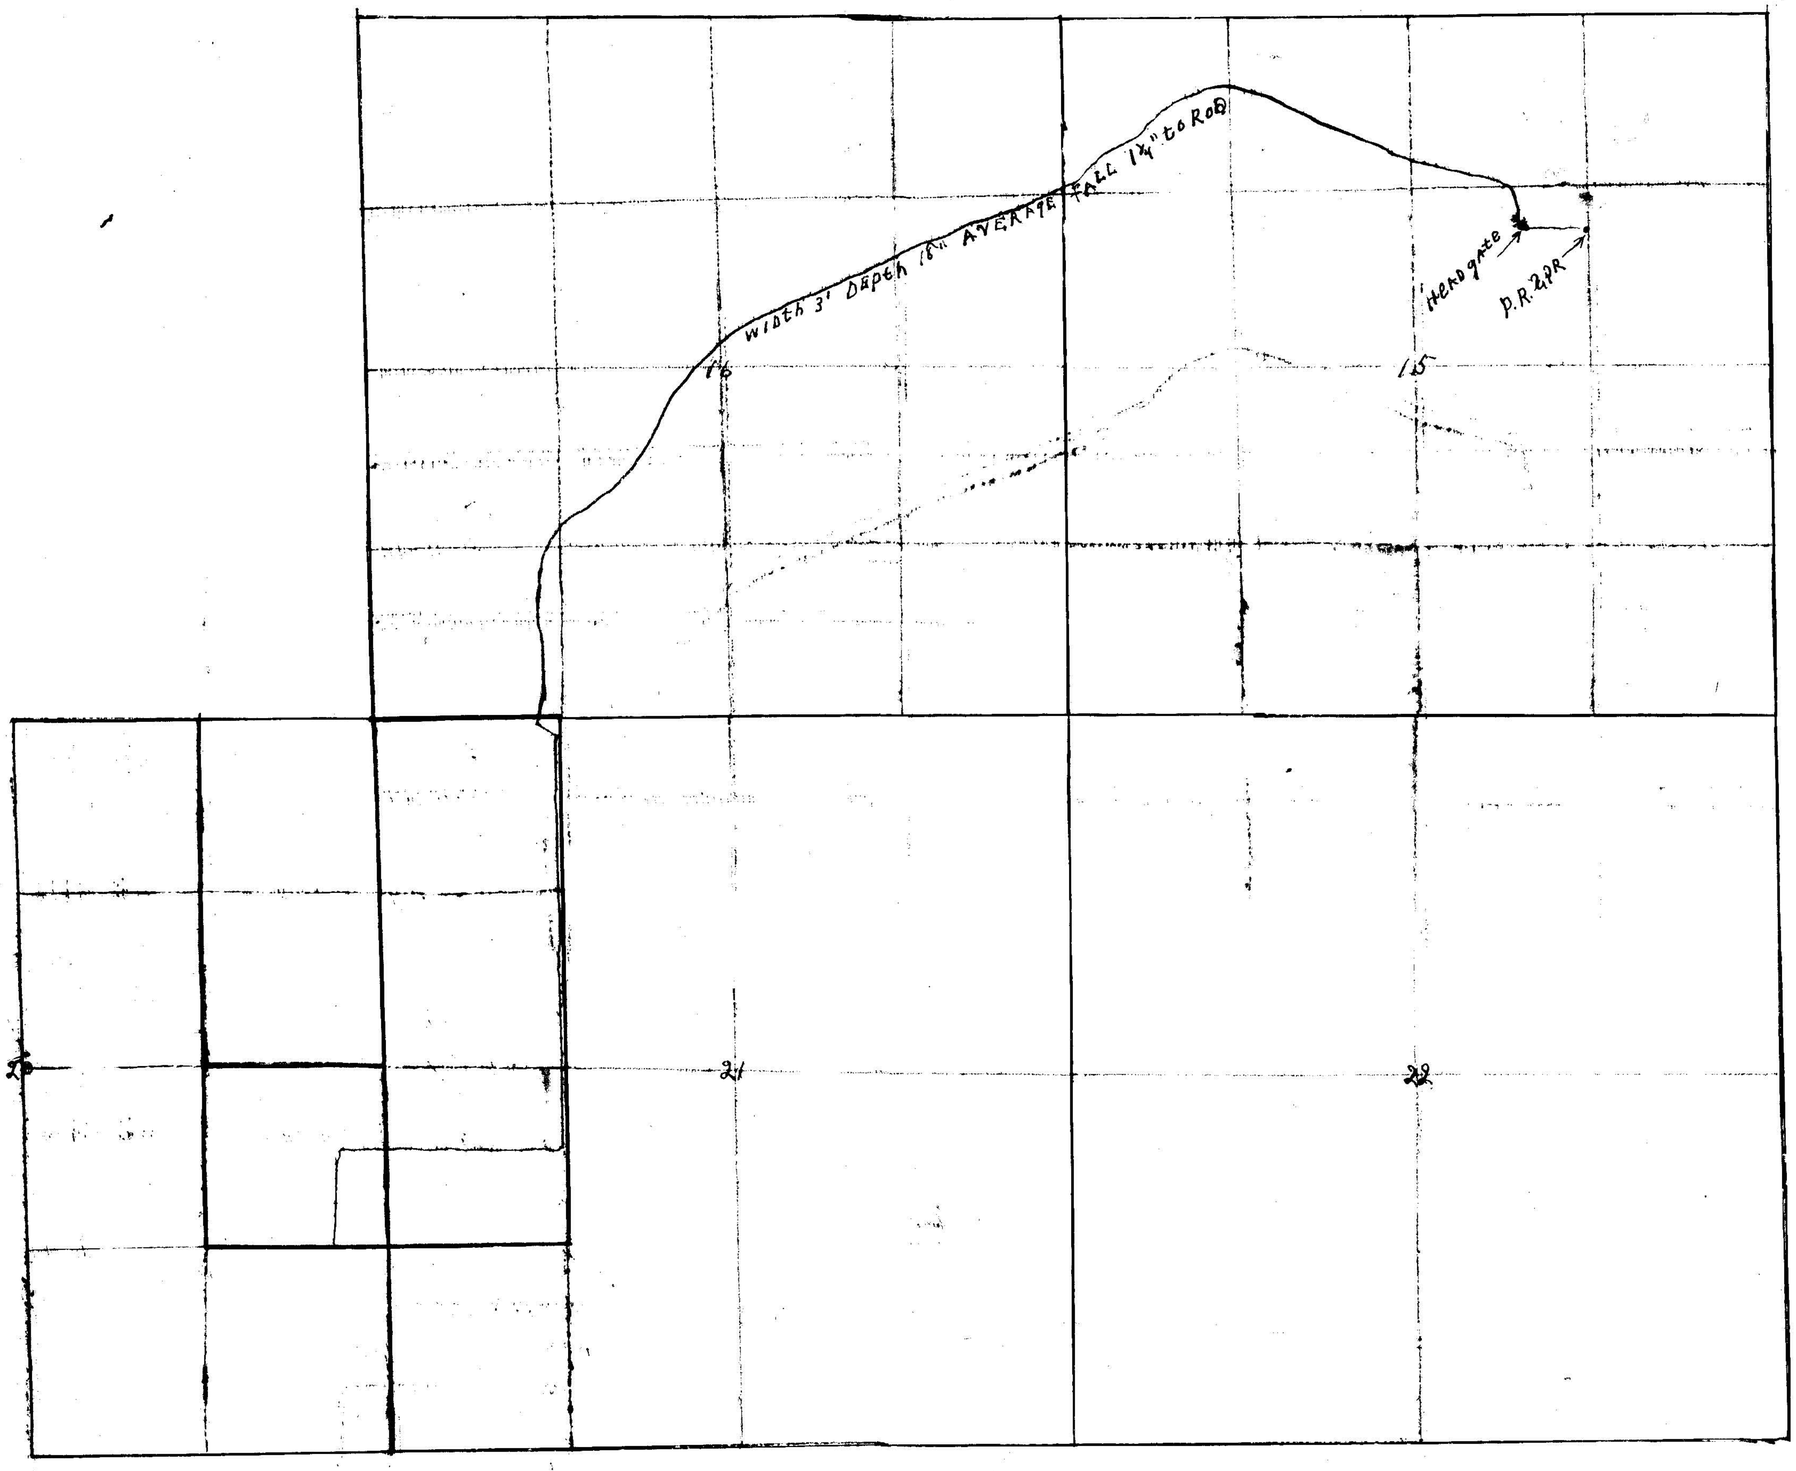


State of Nevada County of Nye

I, Alexander Kenneth Ishmael being first duly sworn, depose and say that the above map is a true and accurate plat of the lands irrigated by me as taken from the field notes of a survey made by me, completed on the 5th day of May 1918.

Subscribed and sworn to before me this 22 day of ~~October~~ September 1919

Frank A Bird

Notary Public in and for Nye County Nevada

My Commission expires Feb 5 - 1921

| | |
|---|---|
| ALEXANDER K. ISHMAEL | APP. NO 4866 |
| OWNER | SOURCE of WATER |
| ALEXANDER K. ISHMAEL | Pete Rod gear 2 pr. |

Scale 600 ft to one inch

4866

FILED
OCT 13 1919