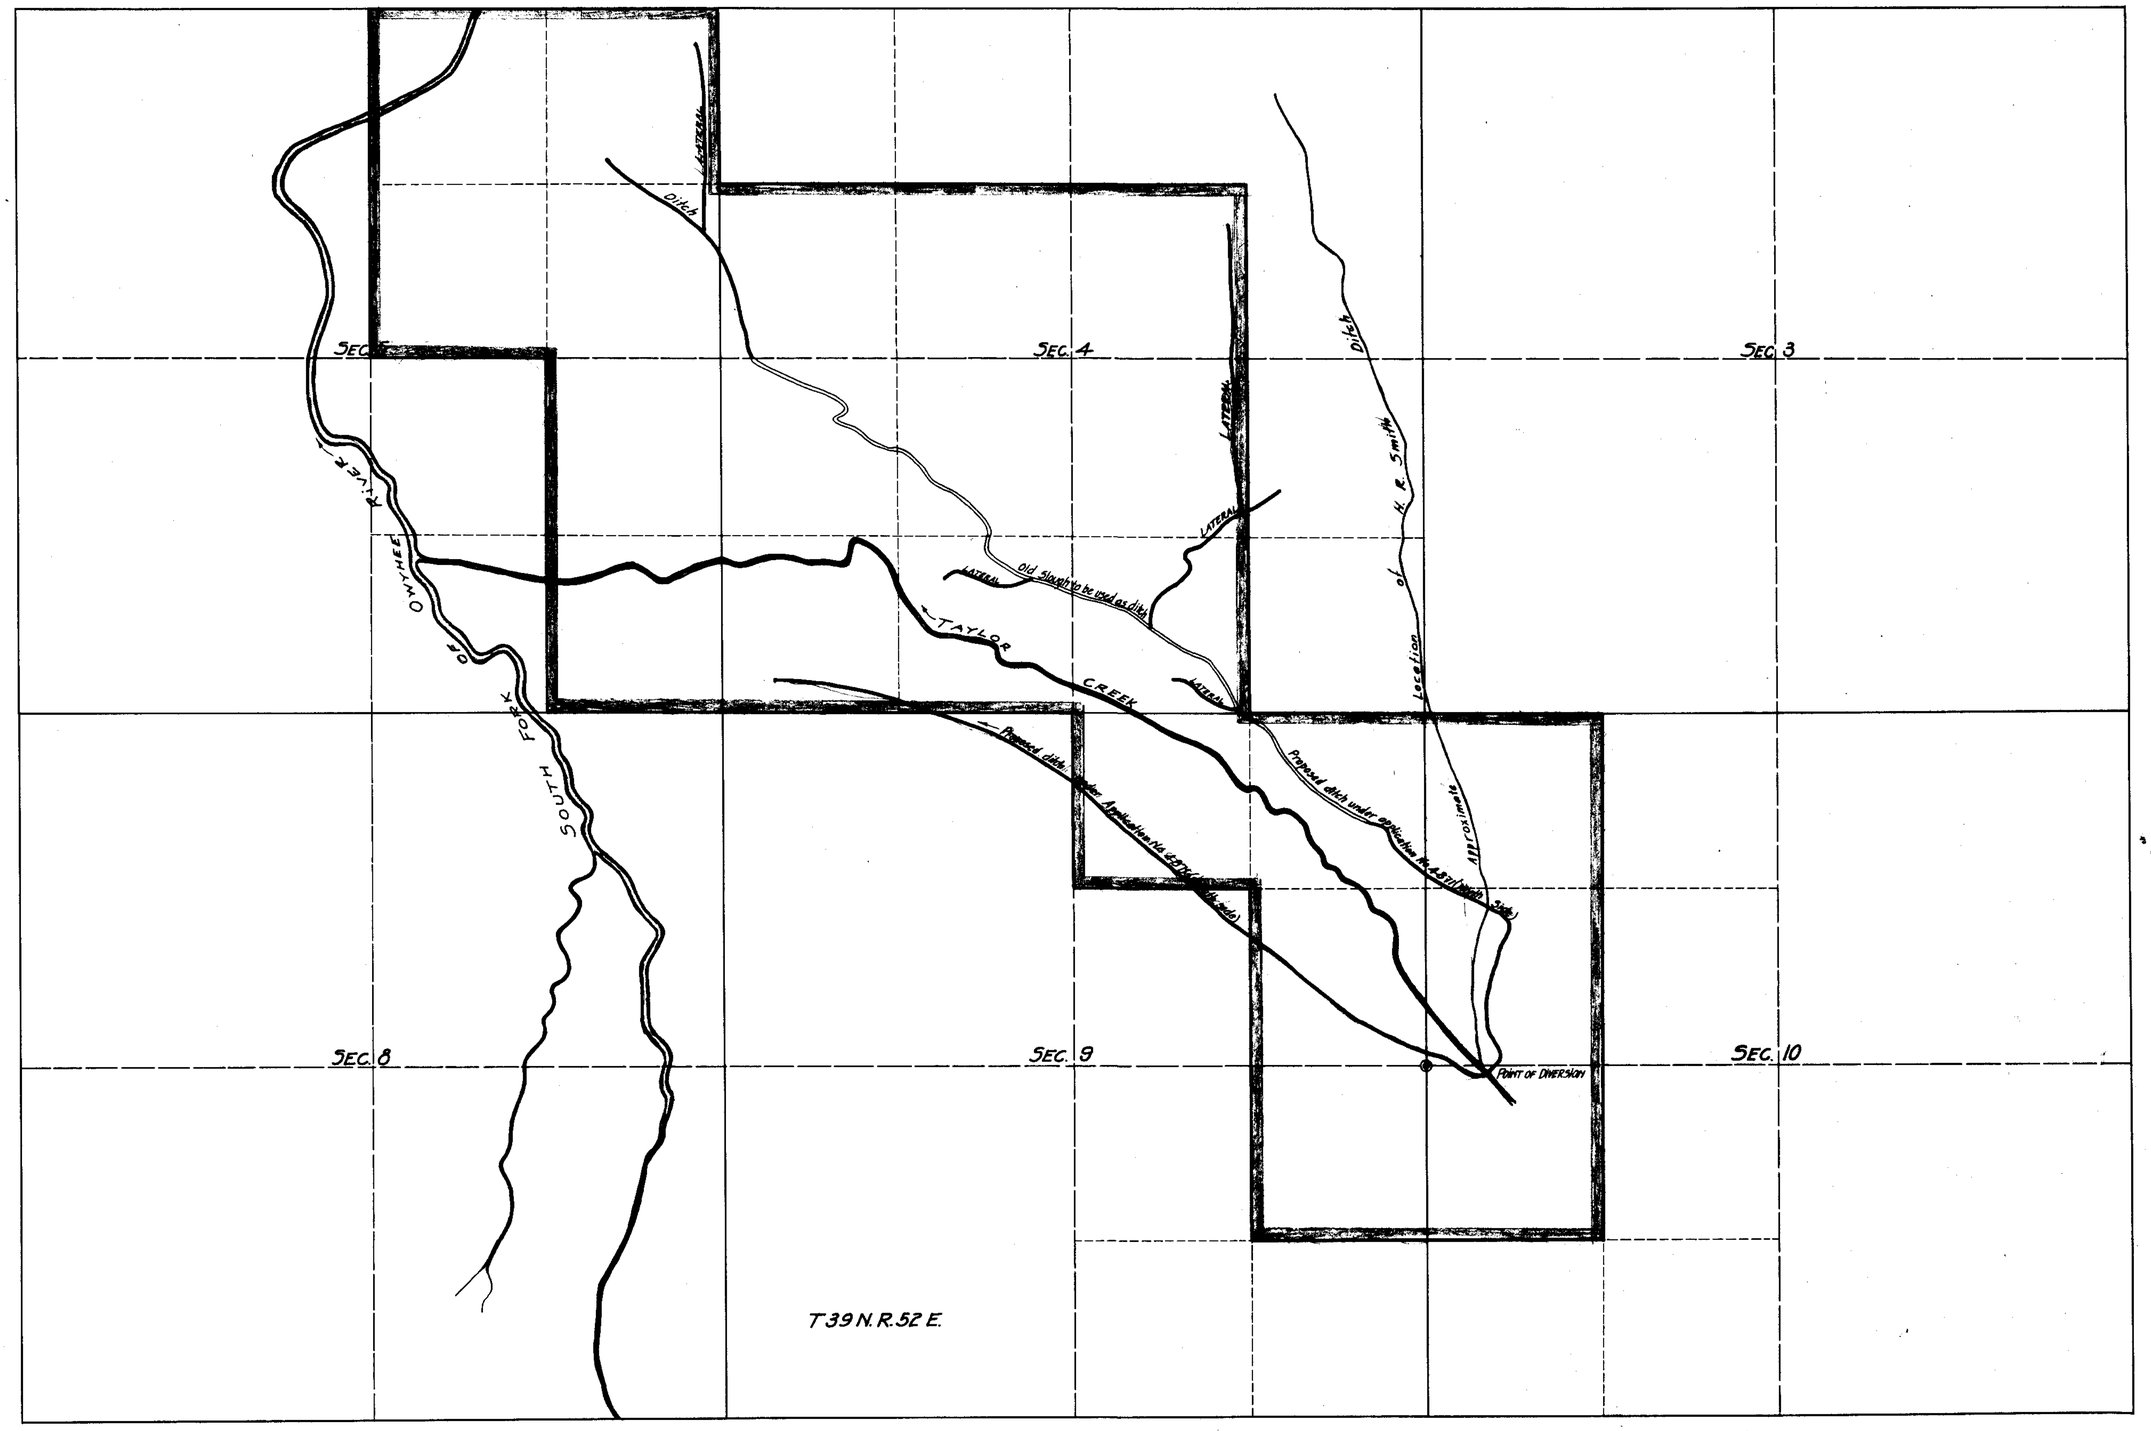

STATE OF NEVADA
County of Washoe ss

I, Jay H Clemons, being first duly sworn, despose and say that the above map is a true and accurate plat of the Union Land & Cattle Co irrigation works, as taken from the field notes of a survey made under my supervision and direction completed on the 10th day of September 1918; that such survey was made at the instance of Union Land & Cattle Co; that the map represents the works described in Application No. 4871, together with the location of streams and ditches in the immediate vicinity.

Jay H Clemons
Surveyor

Subscribed and sworn to before me, the 11 day of Mar 1919.

J. H. Davey
Notary Public in and for Washoe County Nevada.

FILED
MAR 11 1919
STATE ENGINEER'S OFFICE

UNION LAND & CATTLE CO
ENGINEERING & LAND DEPARTMENT
SPANISH RANCH DIVISION
MAP
SHOWING
DITCH UNDER APPLICATION
NO 4871
SCALE 1" = 800

SURVEYED BY E.W.L.
DRAWN BY A.M.
APPROVED BY

JAN. 1919
R2-19

4871