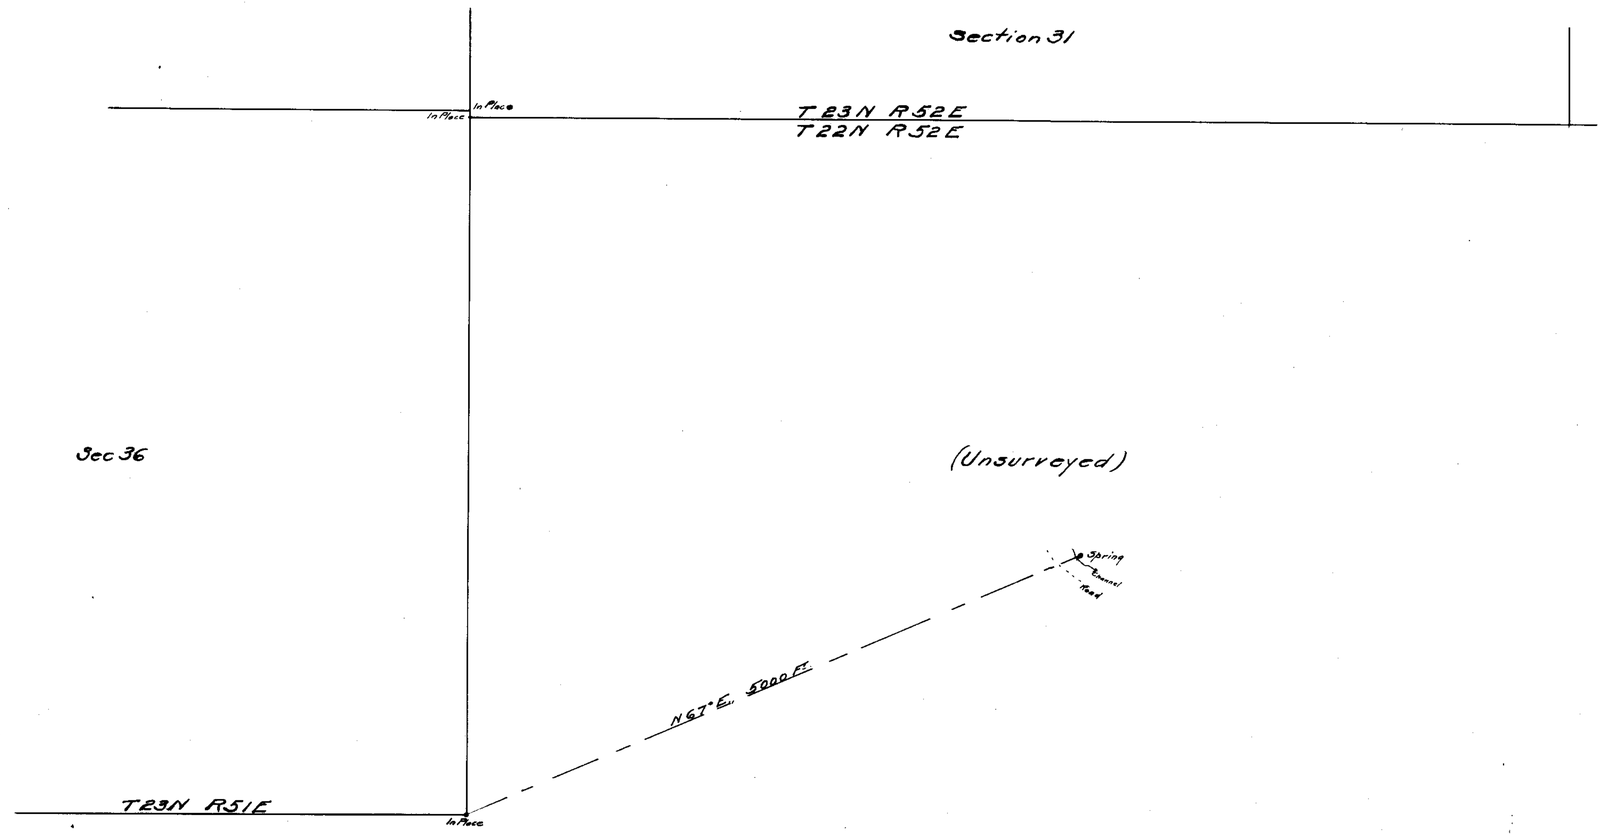

STATE OF NEVADA, }
COUNTY OF ELKO } ss.

C. F. De Armond, being first duly sworn, deposes and says [illegible] and accurate plat of the location of proposed stock watering works, as taken from the field notes of a survey made by me [illegible] (provision and direction) completed on the 12th day of January, 1918; that such survey was made at the instance of Thomas Dixon; that the map represents the location of works [illegible] No. 4877, together with the location of streams and [illegible] immediate vicinity.

C. F. De Armond
Engineer

Subscribed and sworn to before me this 27th day of April 1918

Otto T. Williams,
Notary Public in and for Elko County, Nevada

MAP
OF
WATER APPLICATION No 4877
OF
THOMAS DIXON

EUREKA EUREKA COUNTY NEVADA
SOURCE UNNAMED SPRING
Surveyed Jan. 12 1918 By C. F. De Armond
Scale 1 Inch = 600 Feet

FILED
APR 29 1918
STATE ENGINEER'S OFFICE

4877