Section	Subdivision	T.N.	R.E.	Cultivated Acreage	Description of Culture.	Date of First Culture.
B3	SE¼ of SE¼	14	56	6.5	Alfalfa	
B4	SW¼ of SW¼	"	"	1.5	"	
B5	NW¼ of NW¼	"	"	4.5	"	
"	SW¼ of NW¼ (Homestead 30 ac.)	"	"	42.0	"	
"	"	"	"	1.0	Garden	
"	"	"	"	11.9	Grain	
"	"	"	"	5.5	Meadow	
"	"	"	"	16.3	Ir. Sage Pasture	
B6	NE¼ of NE¼	"	"	1.6	Alfalfa	
				90.8		

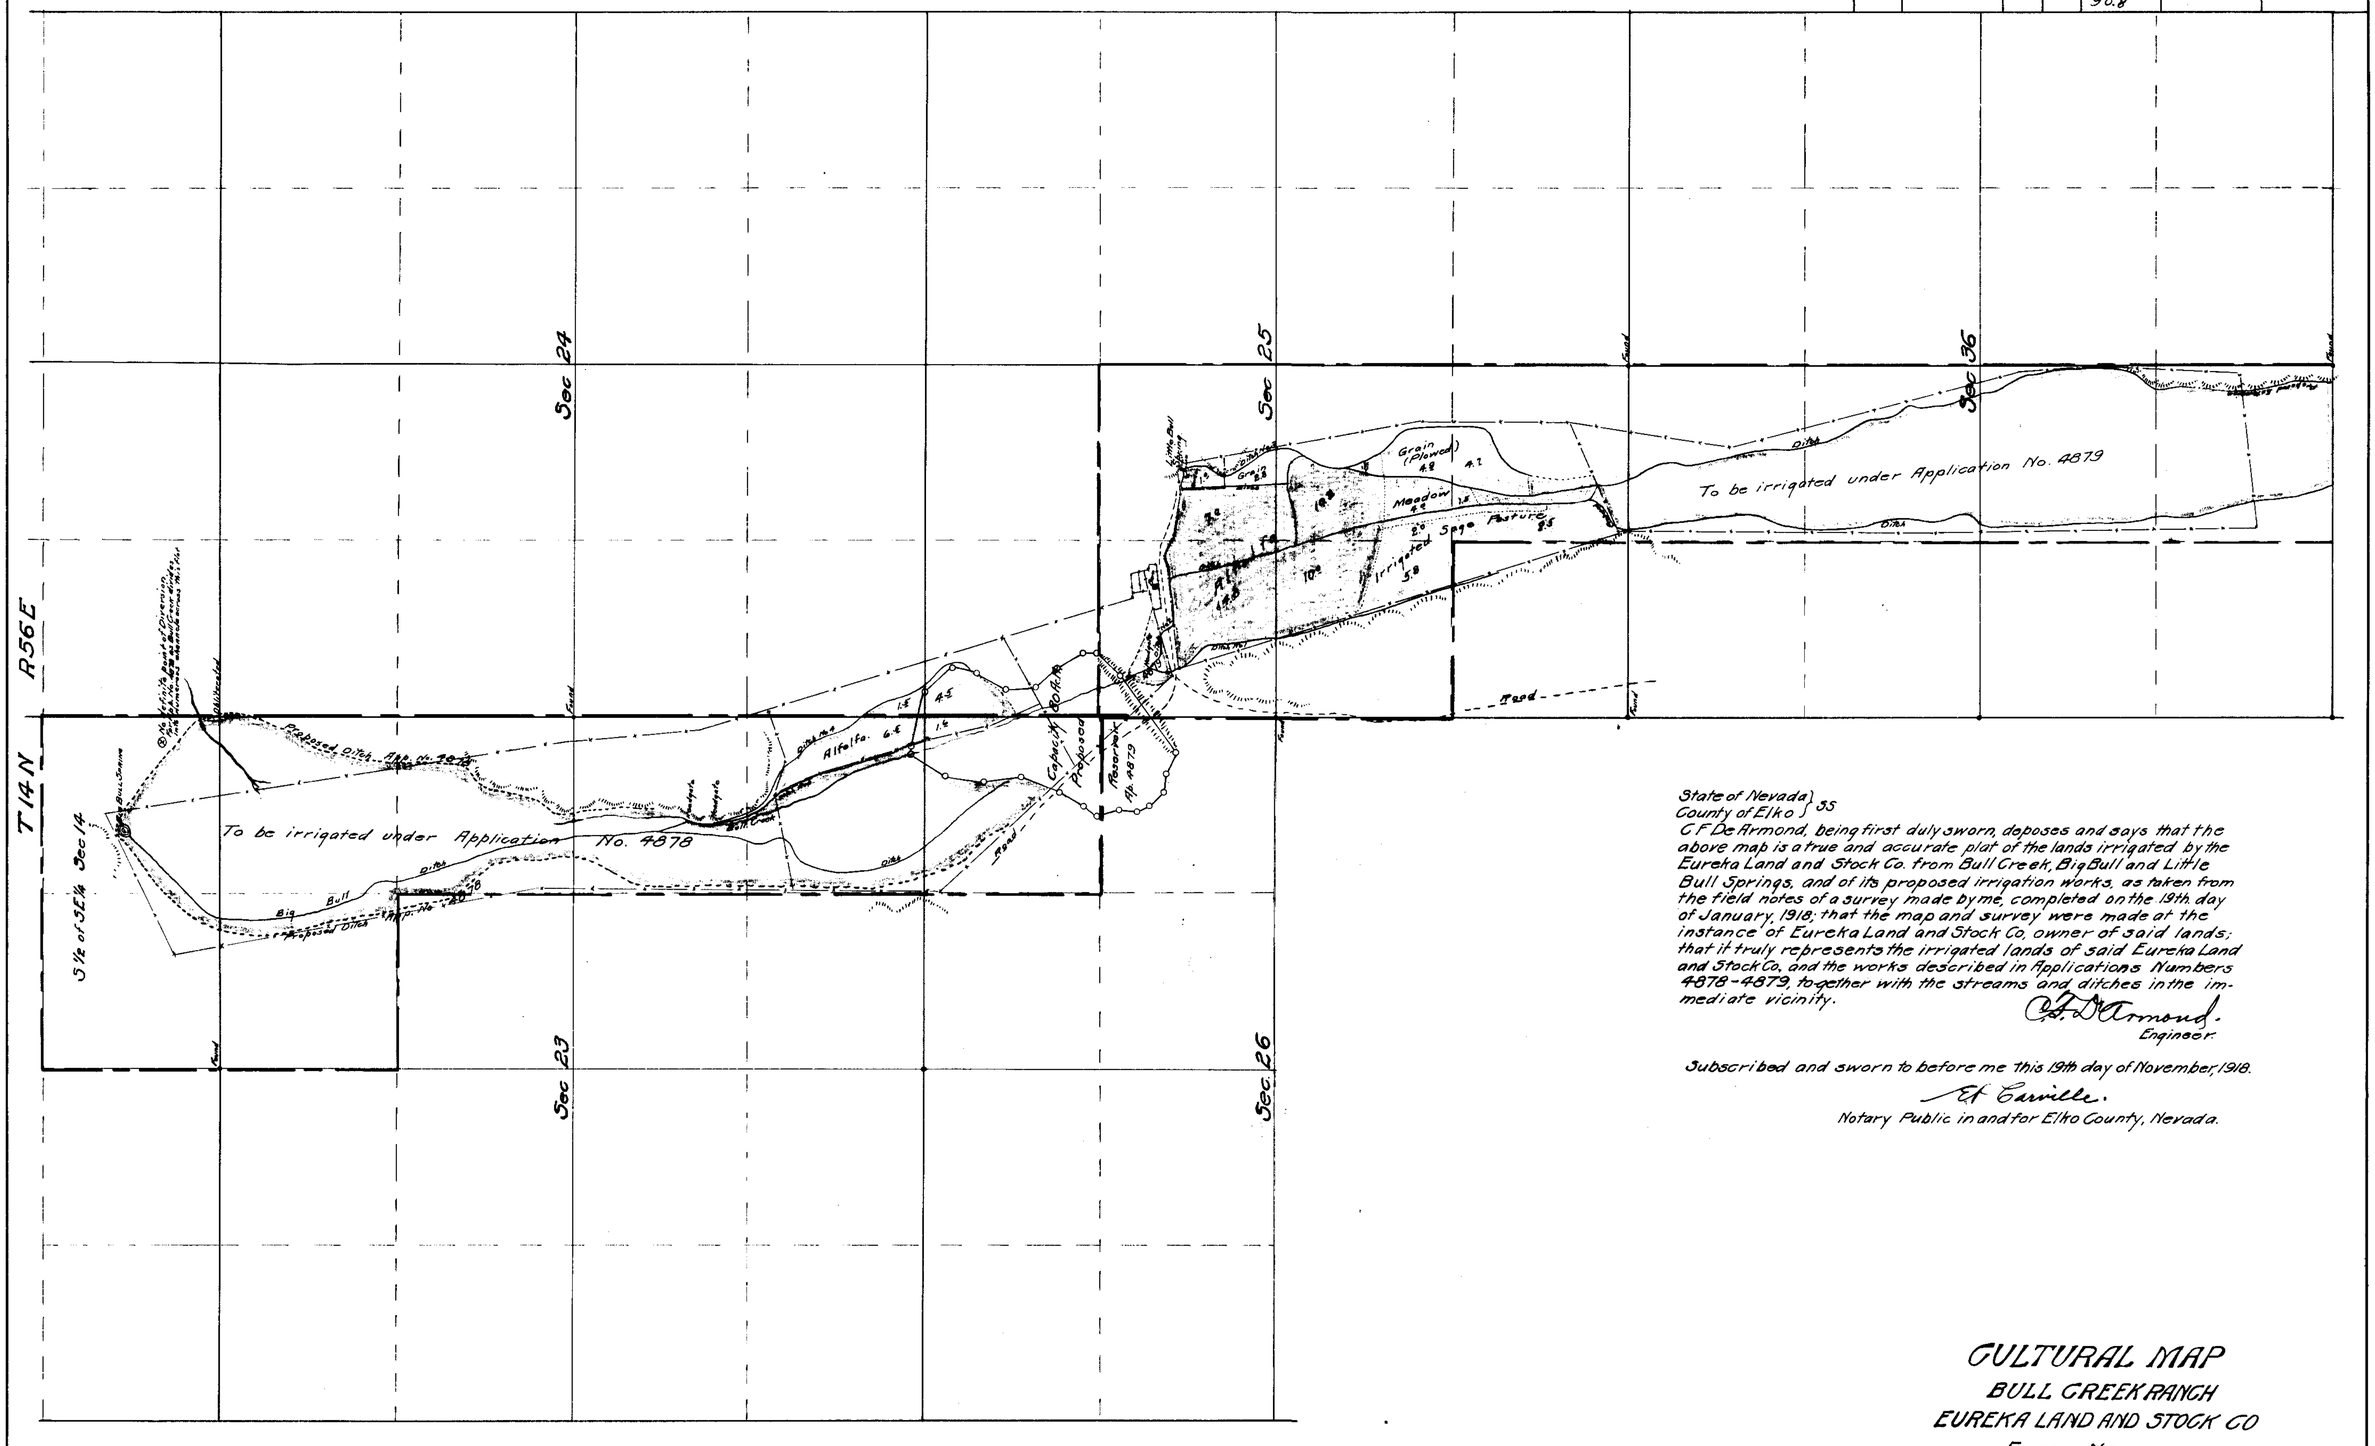

State of Nevada } ss
County of Elko }

C F De Armond, being first duly sworn, deposes and says that the above map is a true and accurate plat of the lands irrigated by the Eureka Land and Stock Co. from Bull Creek, Big Bull and Little Bull Springs, and of its proposed irrigation works, as taken from the field notes of a survey made by me, completed on the 19th day of January, 1918; that the map and survey were made at the instance of Eureka Land and Stock Co, owner of said lands; that it truly represents the irrigated lands of said Eureka Land and Stock Co, and the works described in Applications Numbers 4878-4879, together with the streams and ditches in the immediate vicinity.

C. F. De Armond.
Engineer.

Subscribed and sworn to before me this 19th day of November, 1918.

E. Carville.
Notary Public in and for Elko County, Nevada.

CULTURAL MAP
BULL CREEK RANCH
EUREKA LAND AND STOCK CO
ELKO NEVADA

ALSO SHOWING
PROPOSED IRRIGATION WORKS
APPLICATIONS Nos. 4878-4879

Scale 1 Inch = 600 Feet.

FILED
NOV 20 1919
STATE ENGINEER'S OFFICE

4878-4879