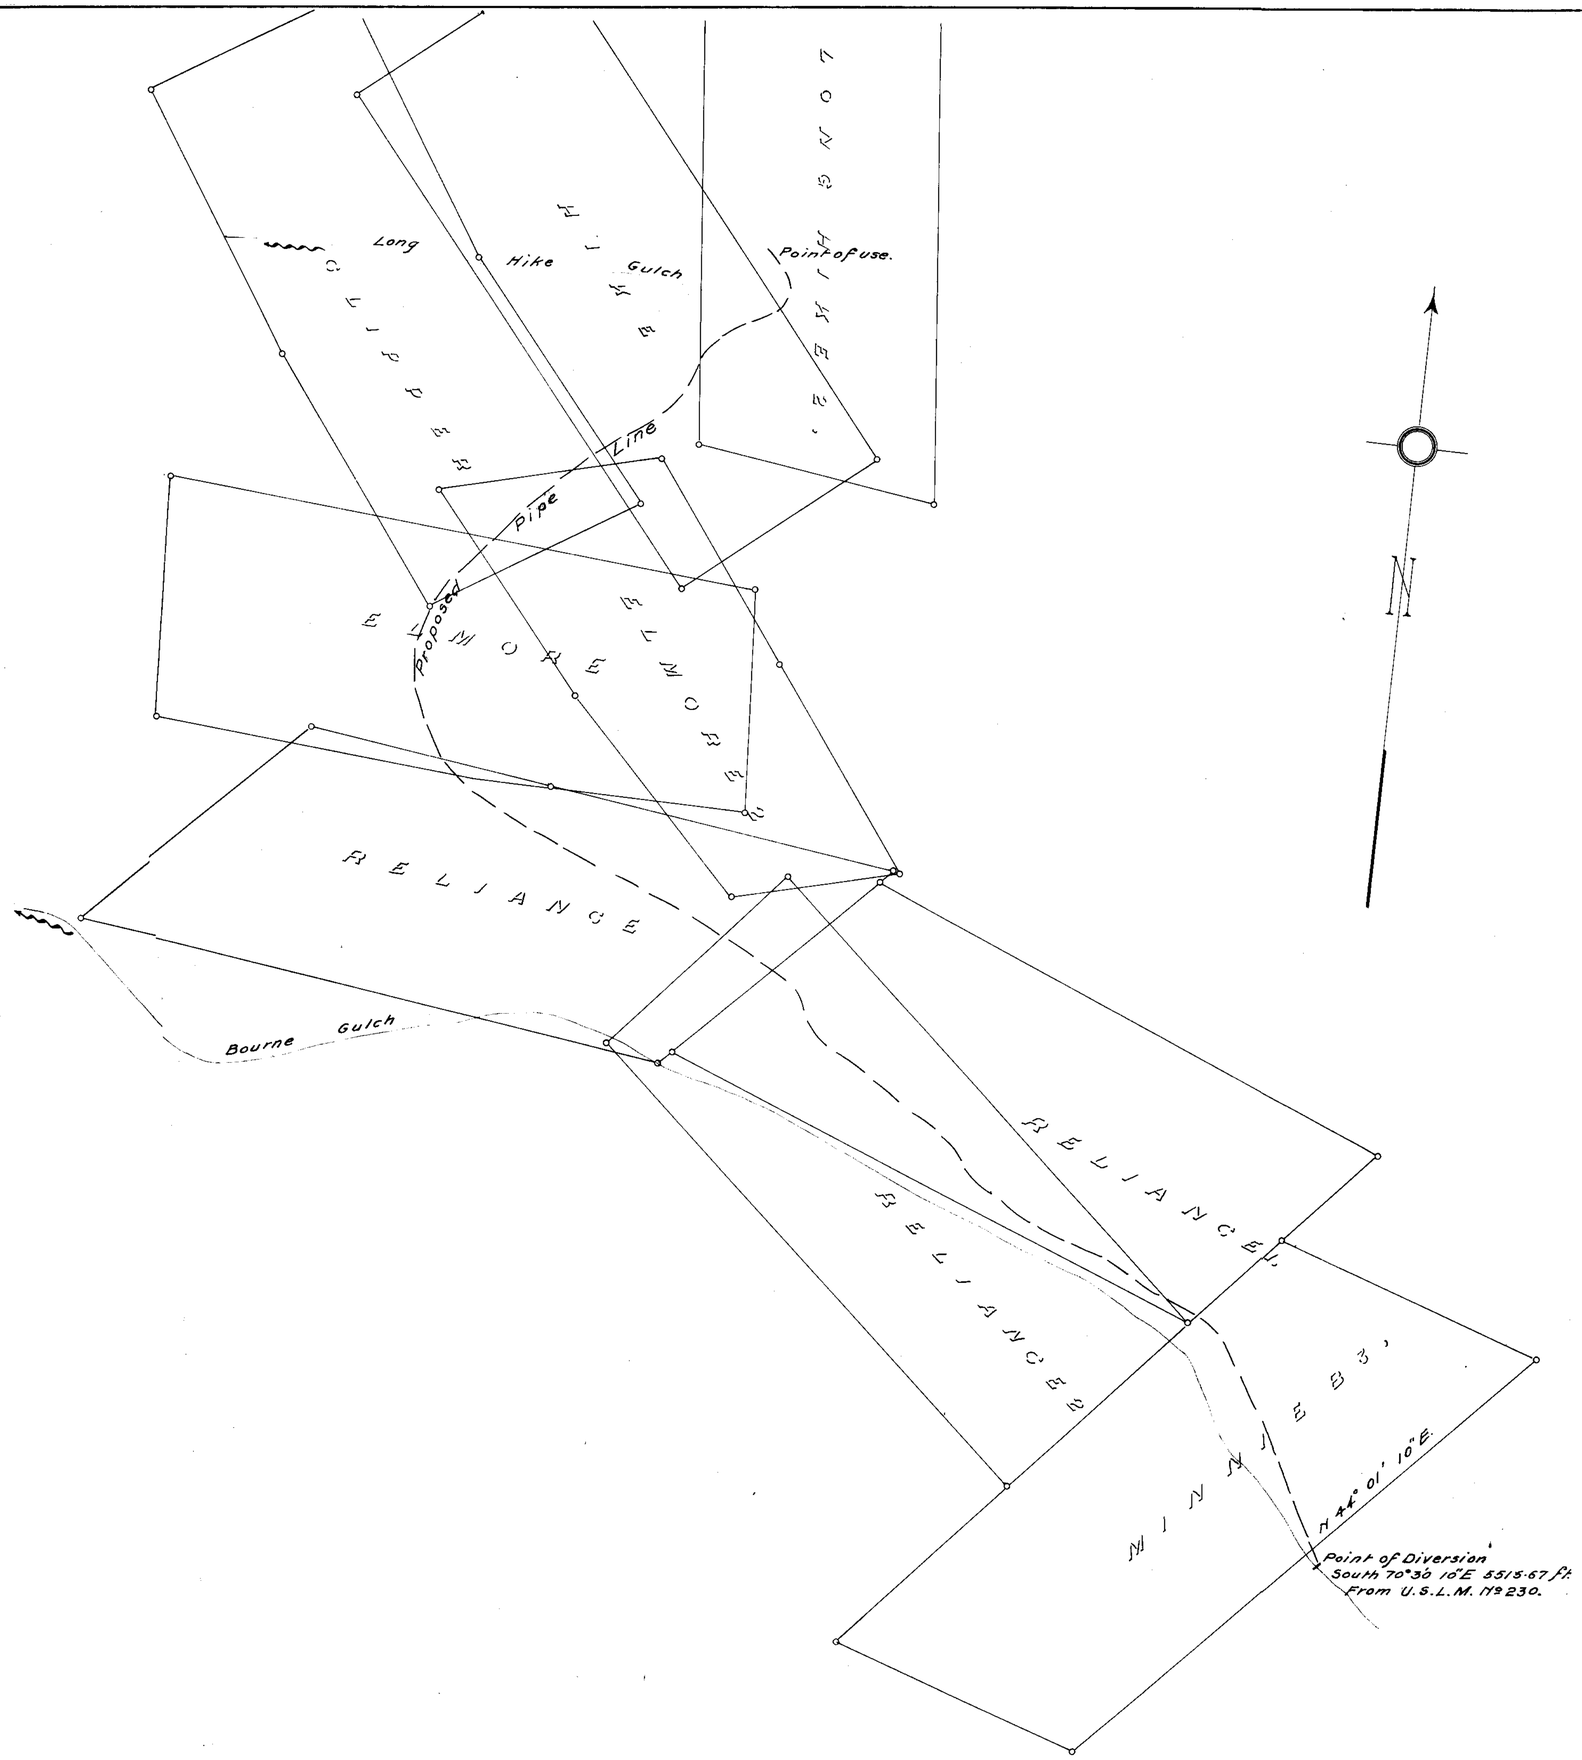

State of Nevada
County of Elko } ss.

I, Charles W. MacPherson, being first duly sworn, depose and say that the above map is a true and accurate plat of source of water and proposed pipe line to convey same under Water-right being applied for by The Elkoro Mines Co., as taken from field notes of survey made by me, completed on 17th day of Dec. 1917.
That the map and survey were made at the instance of The Elkoro Mines Co: the applicant for said Water-right.

Subscribed and sworn to before me this 13th day of February 1918.
Robert E. Batty
Notary Public in and for Elko County Nevada.

Chas. MacPherson
Surveyor.

PLAN
SHOWING LOCATION OF
PROPOSED PIPE LINE FROM BOURNE GULCH TO LONG HIKE MINE
JARBIDGE NEVADA

To Accompany Application For Permit
Elkoro Mines Company.
By E.A. Austin Agent.

Dec. 19th. 1917 Scale 1"=200'

FILED
FEB 1918
STATE ENGINEER'S OFFICE

Elkoro M.Co. Plan 6016.

4882