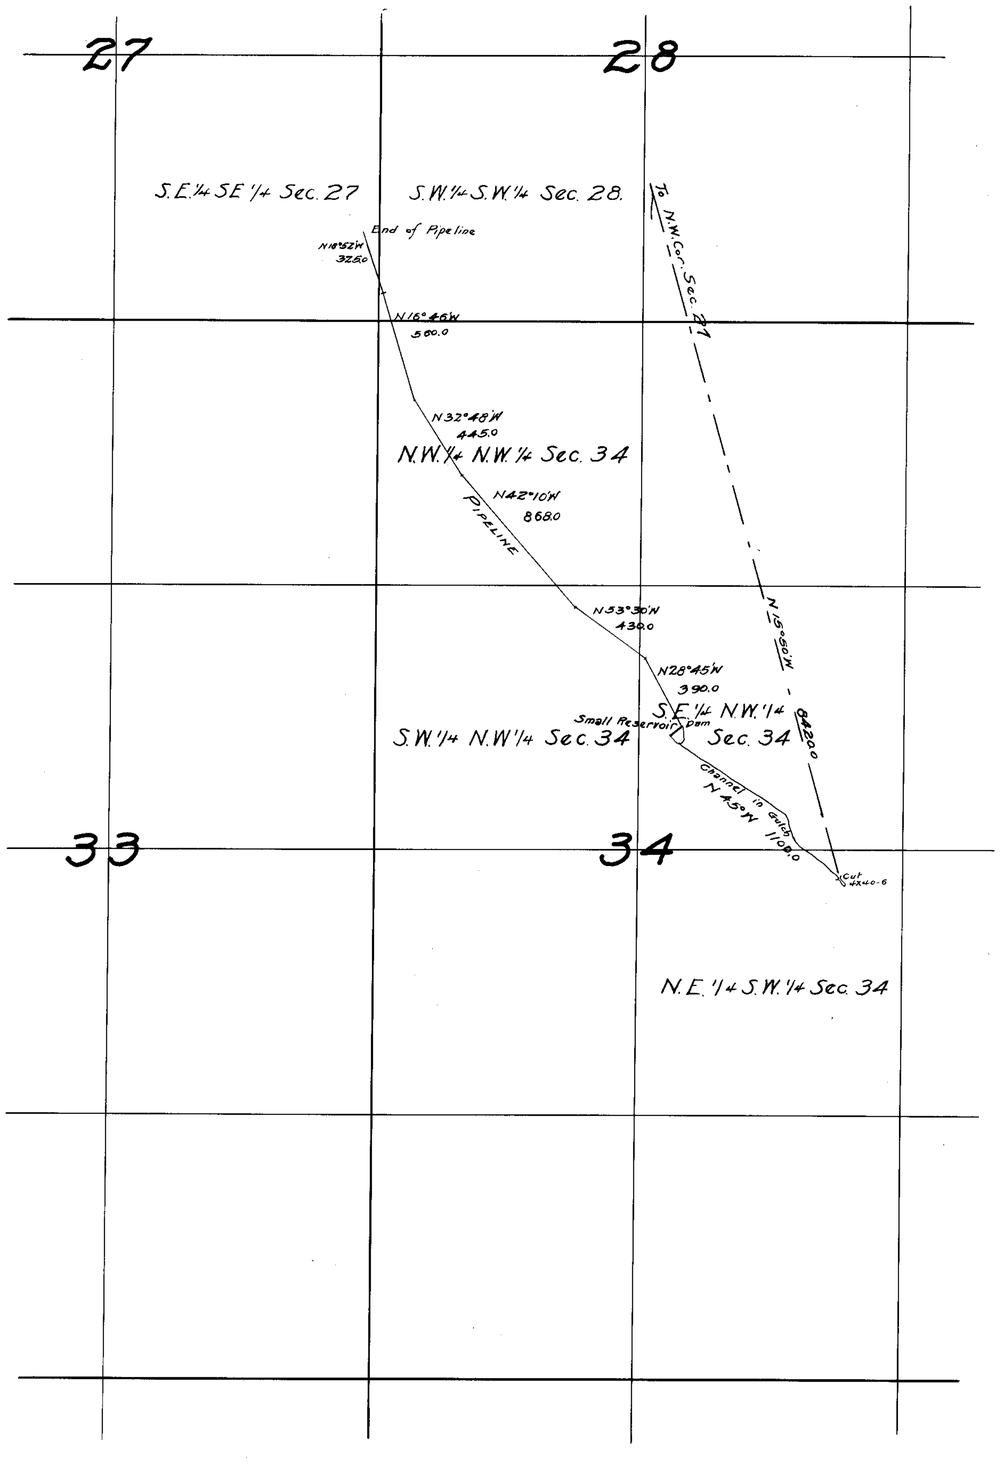

Scale 400 Ft. = 1 In.

State of Nevada S.S.
County of Nye

J.G. Huntington, being first duly sworn, deposes and says that the appended map is a true and accurate plat of the LITTLE LOG SPRING WATER SYSTEM, as taken from the field notes of a survey made by me, completed on the 13th day of May, 1919; that such survey was made at the instance of BERT BENTON et al; that the map represents the works described in application No. 4895, together with the location of streams and ditches in the immediate vicinity.

J.G. Huntington
Surveyor

Subscribed and sworn to before me this, 7th day of June 1919

Hugh W. Rowan
Notary Public in and for
Nye County, Nevada.
My commission expires
May 4, 1923.

APPLICATION No. 4895
BERT BENTON, CHARLES BENTON
HARRY GREGG
LITTLE LOG SPRING
T. 6. S. R. 39 E. M.D.B.&M.
ESMERALDA COUNTY, NEVADA

4895