STATE OF NEVADA. }
County of Churchill } S.S.

I, T.H. Wall, being first duly sworn, depose and say that this map is a true and accurate map of the Williams Est. pipe line, as taken from the field notes of a survey made by me completed on the 17 day of August 1925 That the map and survey were made at the instance of the Williams Est Co. owner of said pipe line

T. H. Wall
Surveyor.

Subscribed and sworn to before me
This 25th day of Sept. 1925

J. B. Maxwell.
Notrary Public, in and For Churchill County, Nevada.

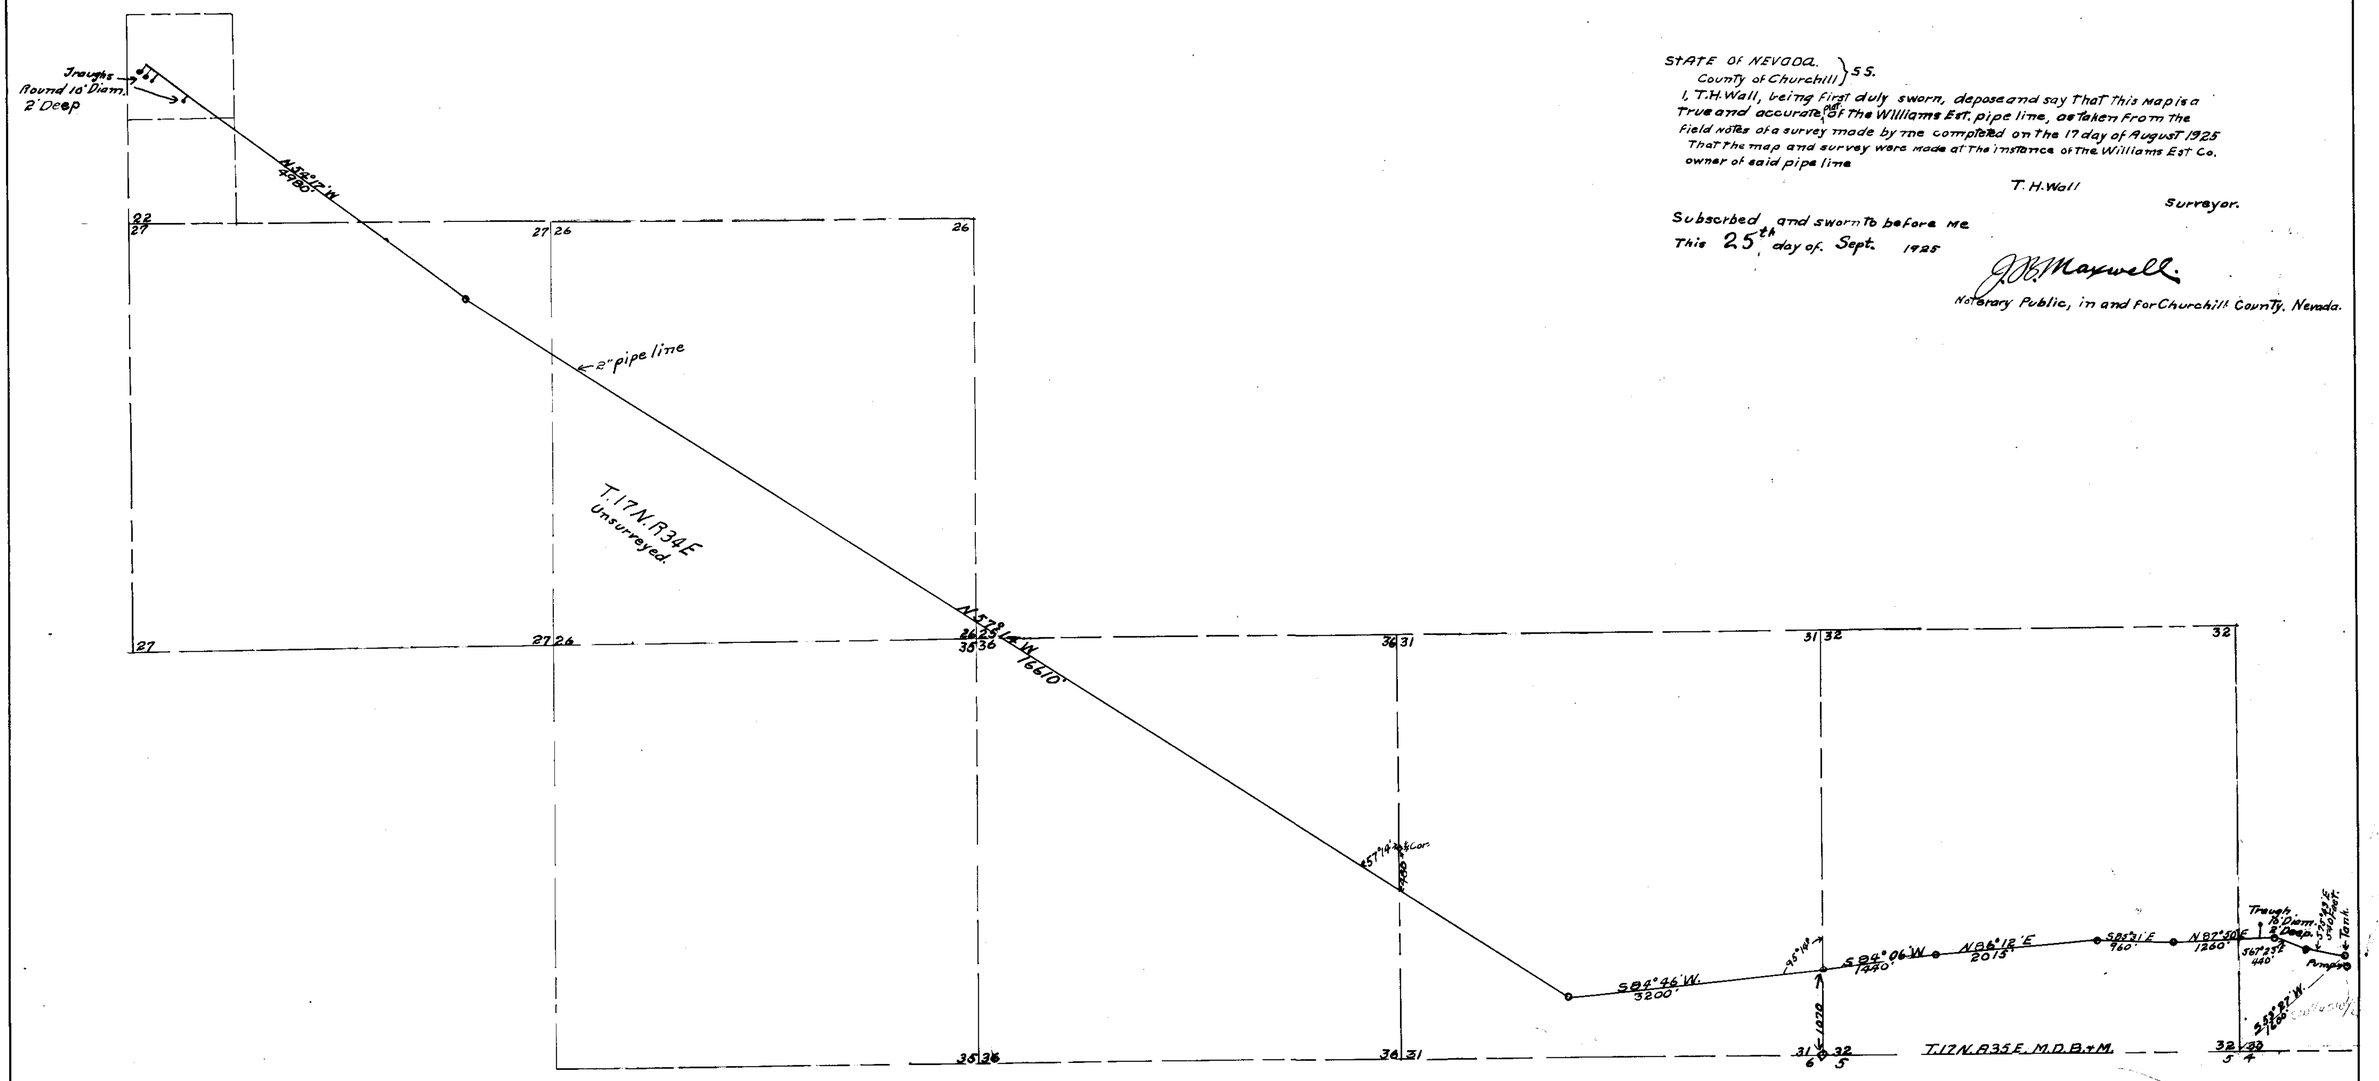

Cost [illegible] 2009 [illegible] July 18, 1933

FILED
SEP 29 1925
STATE ENGINEER'S OFFICE

Map showing location of Williams Est. pipe line at West Gate

Scale 1" = 1000'

T.H. Wall

4905