Section	Sub-division	Township	Range	Cultivated Acreage	Description of Culture	
34	NE¼ SE¼	6.S	39E	.	Stock Water	

TABULATION

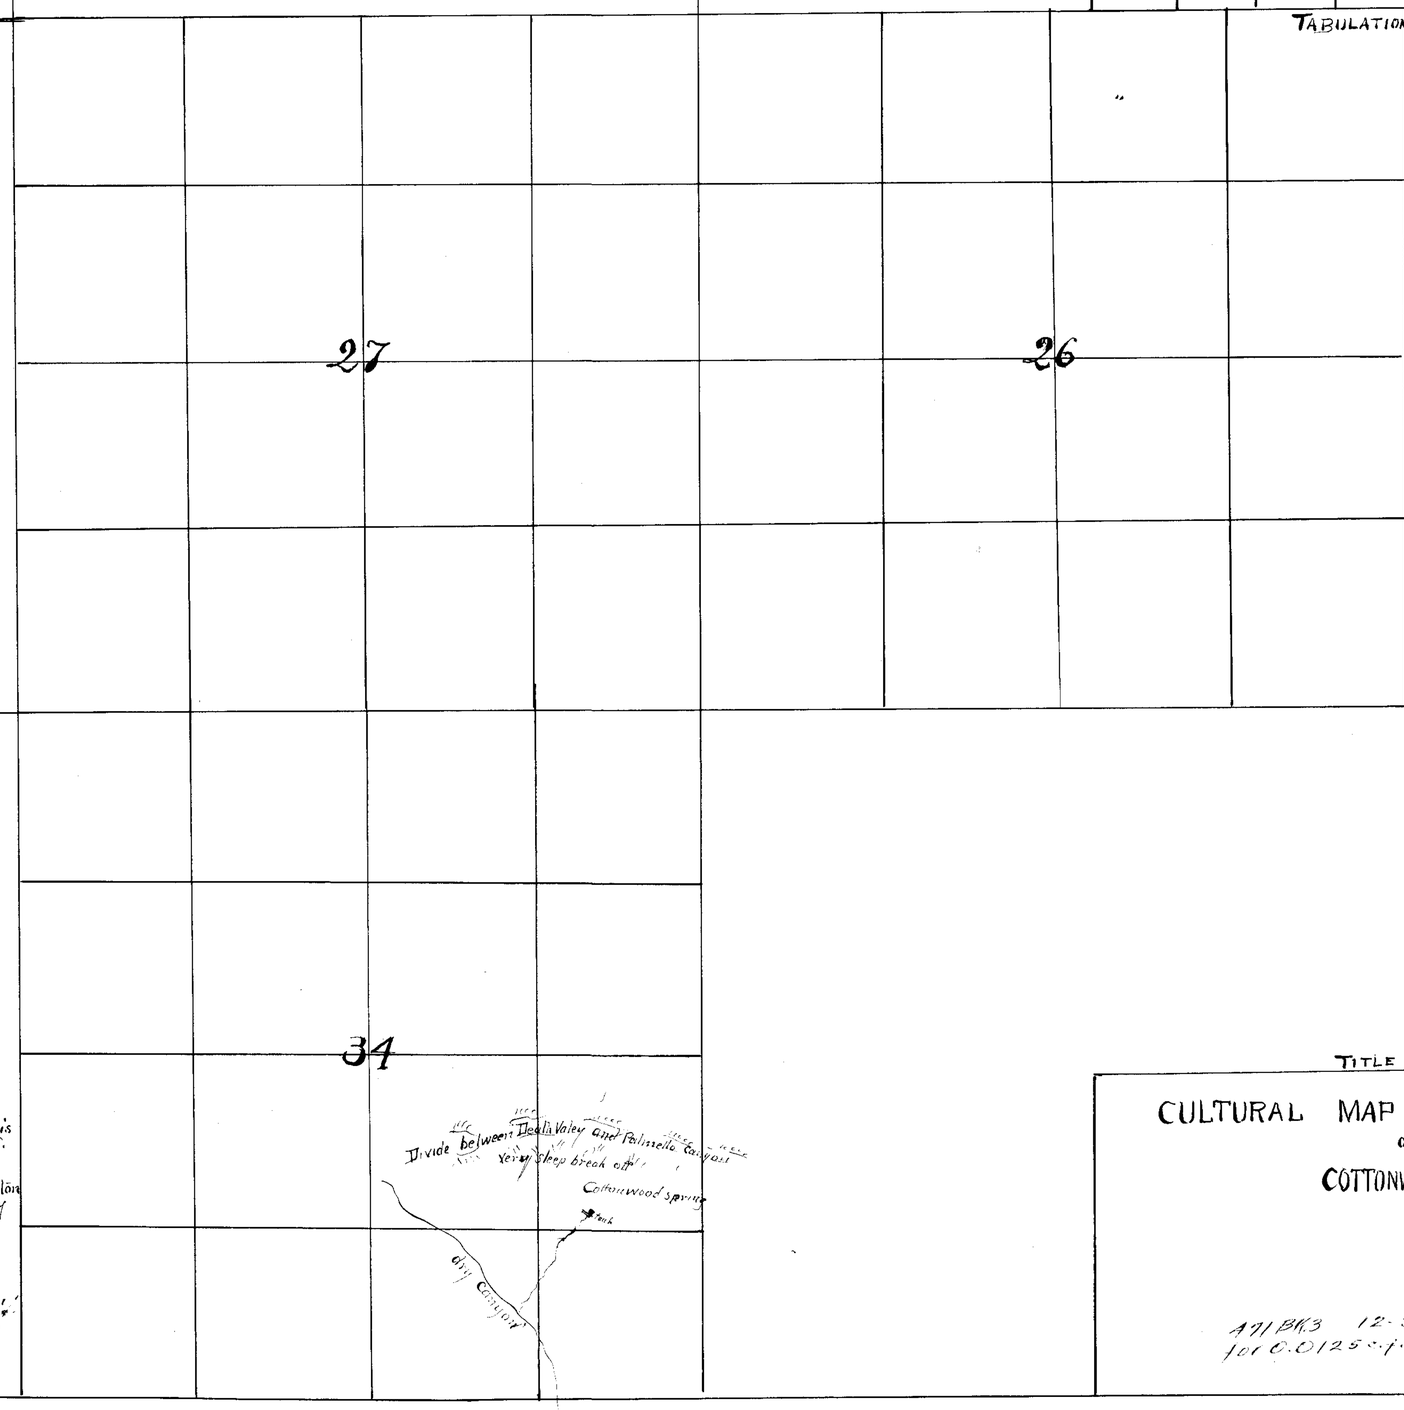

STATE OF NEVADA
County of Esmeralda

I W.G. Dixon being duly sworn depose and say that the above map is a true and accurate plat of Cottonwood Spring improved for stock purpose by O.C. Houghton as taken from the field notes of a survey made by me completed Sept. 26. 1918

The map and the survey were made at the instance of O.C. Houghton owner of said improvements and applicant for said spring and that it truly represents the location of Cottonwood Spring and improvements of said O.C. Houghton

W G Dixon,

Subscribed and sworn to before me this 14th day of April 1919

[illegible]

[illegible]

[illegible]

TITLE

CULTURAL MAP
OF
COTTONWOOD SPRING
By O.C. Houghton

471 BK3 12-3-19.
for 0.0125 c.f.s.

4911
4911