Section	Sub-division	Township	Range	Cultivated acreage	Description of Culture	
26	SW¼SW¼	6 S.	39 E M.D.M.	10 acreage	Sown to Grain for Calf pasture	

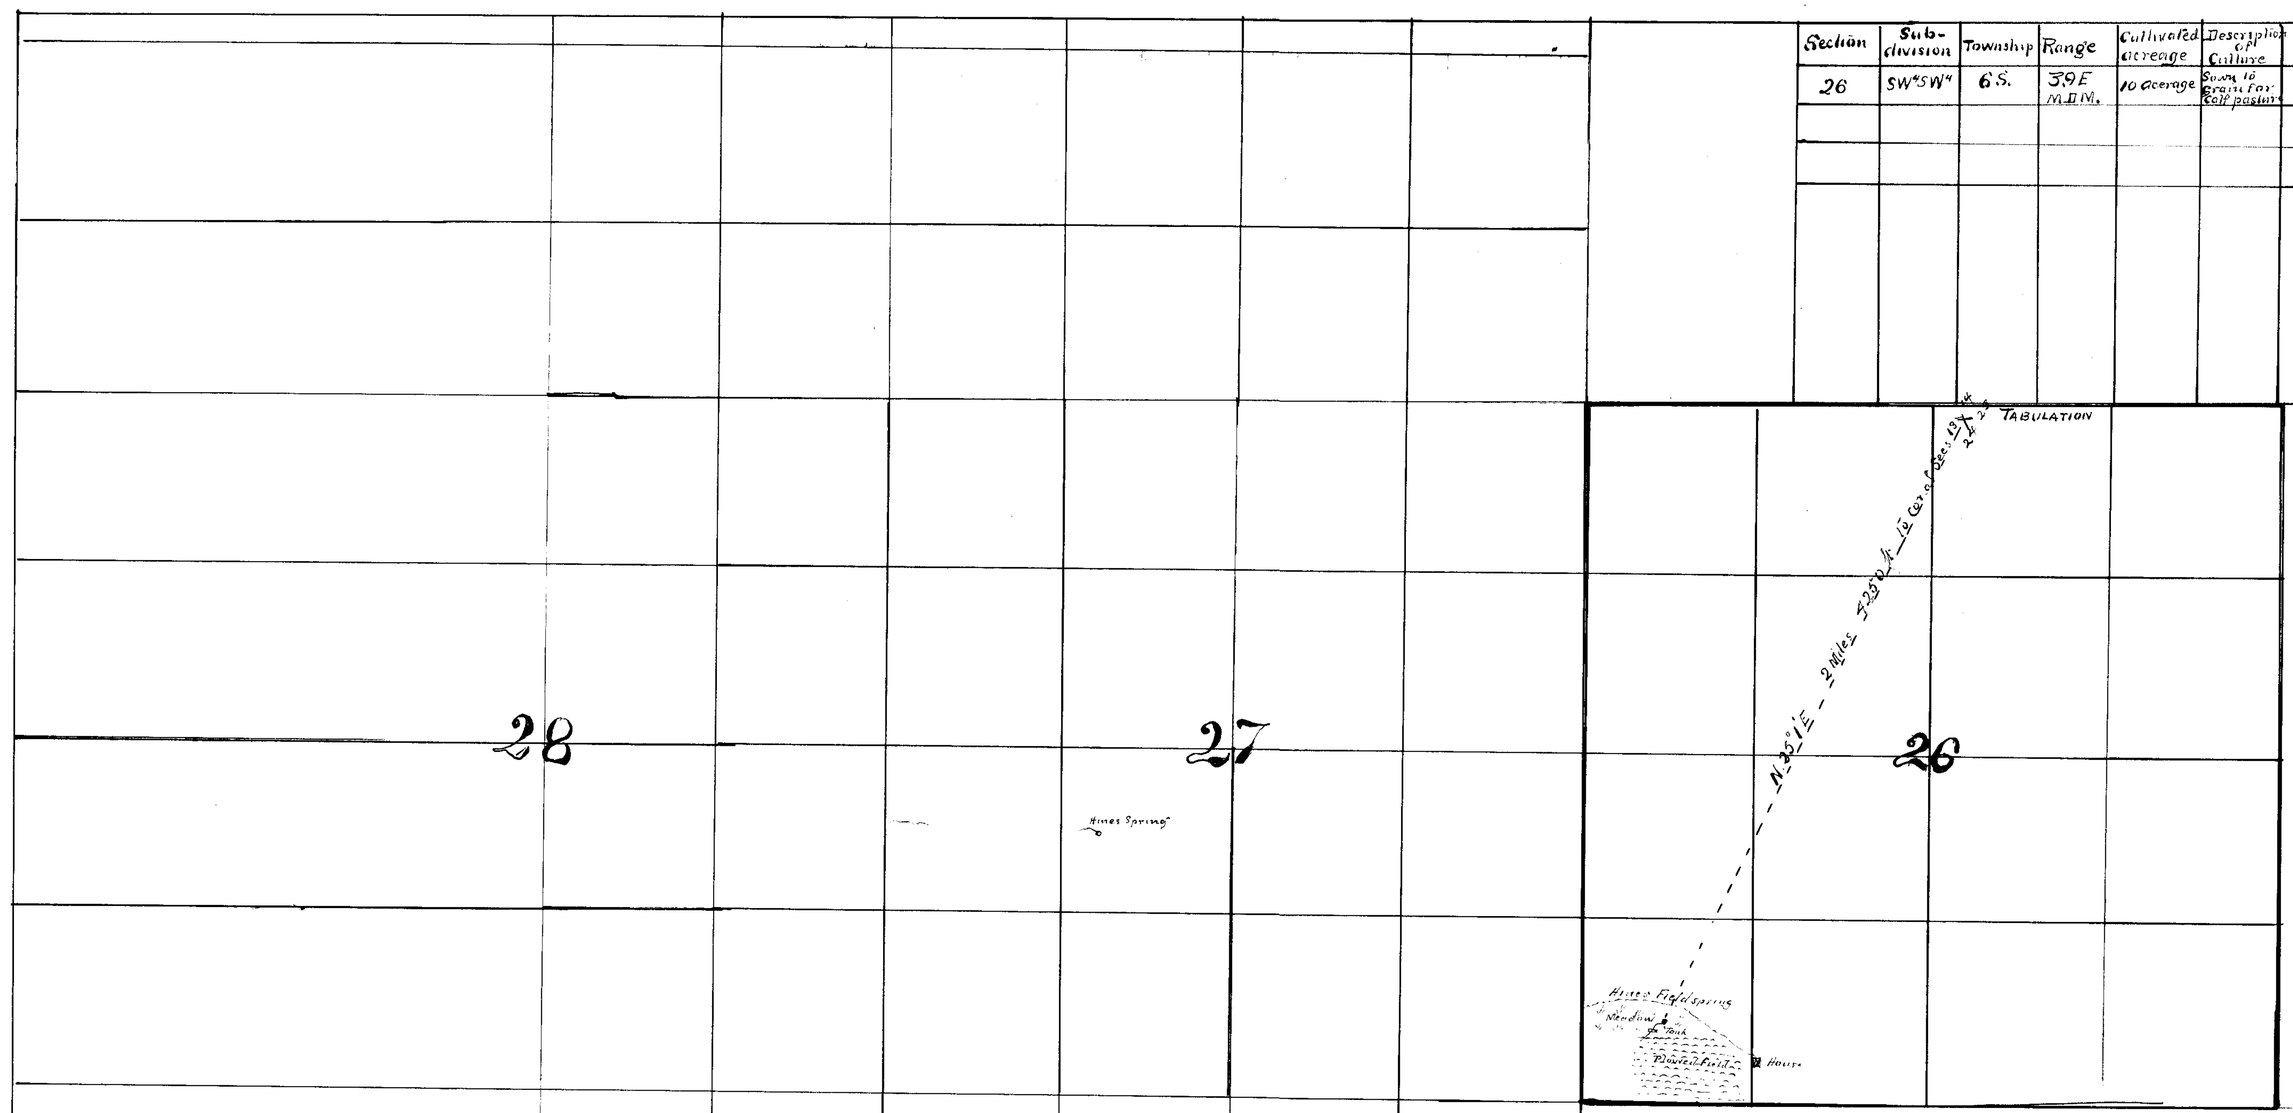

STATE OF NEVADA
County of Esmeralda

I W.G. Dixon being first duly sworn depose and say that the above map is a true and accurate plat of Spring improved for stock purposes by O.C. Houghton as taken from the field notes of a survey made by me completed on the 29th day of September 1918

The map and the survey were made at the instance of O.C. Houghton owner of said improvements and applicant for said spring, and that it truly represents the location of Hines or Meadow Spring and improvements of the said O.C. Houghton

W. G. Dixon.

Subscribed and sworn to before me this 19th day of June 1919.

Martha Kaiser Notary Public
in and for the county of Inyo California
My commission expires Dec. 1921

TITLE

CULTURAL MAP
of
HINES SPRING or MEADOW SPRING
By O.C. Houghton

492 Bk. 3 12-2-19.
for 0.04 c.f.s.

4914
4914