Section	Sub-division	Township	Range	Cultivated Acreage	Description of Culture	Date of first Culture
27	NE¼SW¼	6S.	39E	2 acres	grass	

TABULATION

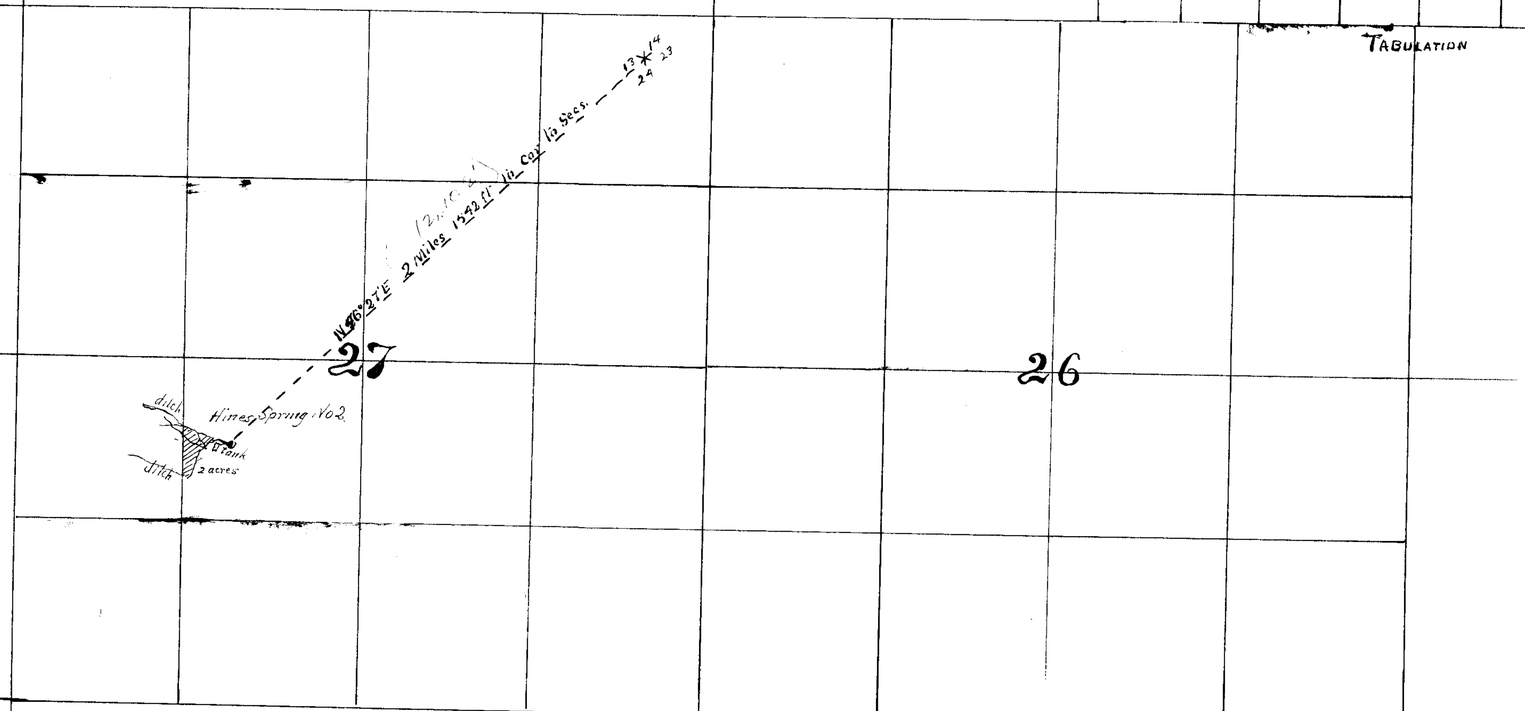

STATE OF NEVADA
County of Esmeralda

I W. G. Dixon being first duly sworn depose and say that the above map is a true and accurate plat of a Spring improved for stock purposes by O.C. Houghton as taken from the field notes of a survey made by me completed on 28th day of September 1918

The map and the survey were made at the instance of O.C. Houghton owner of said improvements and applicant for said spring and that it truly represents the location of Hines Spring No. 2. and improvements of said O.C. Houghton

W. G. Dixon

Subscribed and sworn to before me this 14th day of April 1919

Martha M. Dixon Notary Public
in and for the county of Inyo California
My commission expires Dec 1921

TITLE

CULTURAL MAP
of
HINES SPRING No. 2.
By O.C. Houghton

473 BK 3 12-3-19.
401 0.025 c.f.s.

4915