Section	Sub division	Township	Range	Cultivated Acreage	Description Culture	
16	SW 4 SE 4	6S.	39E	-	Stock Watering	

TABULATION

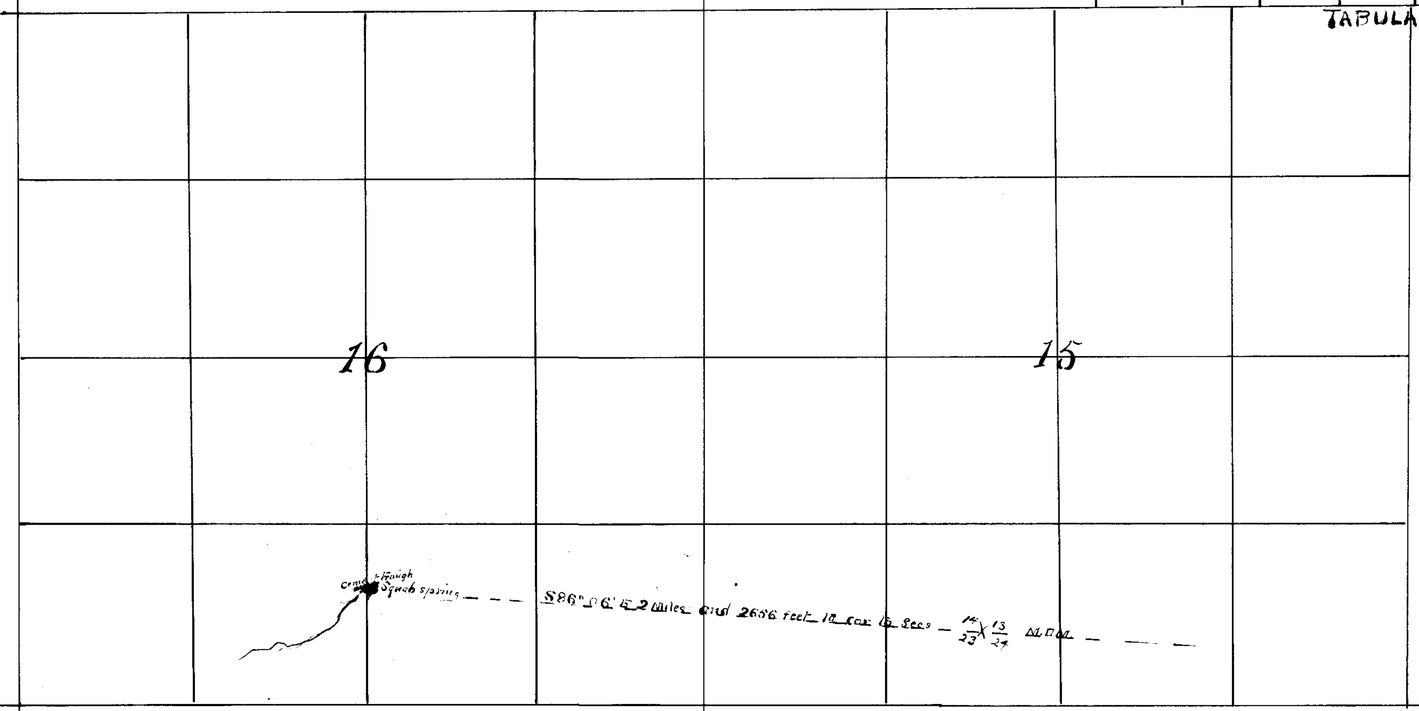

544 BK. 4 3-15-21.
for 6.003 c.f.s.

STATE OF NEVADA
County of Esmeralda

I W.G. Dixon being first duly sworn depose and say that the above map is a true and accurate plat of Spring improved for stock purpose by O.C. Houghton as taken from the field notes of a survey made by me completed on Sept. 24. 1918

The map and the survey were made at the instance of O.C. Houghton owner of said improvements and the applicant for said spring and that it fully represents the location of Squab Spring and the improvements of said O.C. Houghton

W.G. Dixon

Subscribed and sworn to before me this 14th day of April 1919.

Martha W. Dixon
Notary Public in and for the county of Fresno California
My commission expires Dec. 1921

TITLE

CULTURAL MAP
OF
SQUAB SPRING
By O.C. Houghton

4917
4917