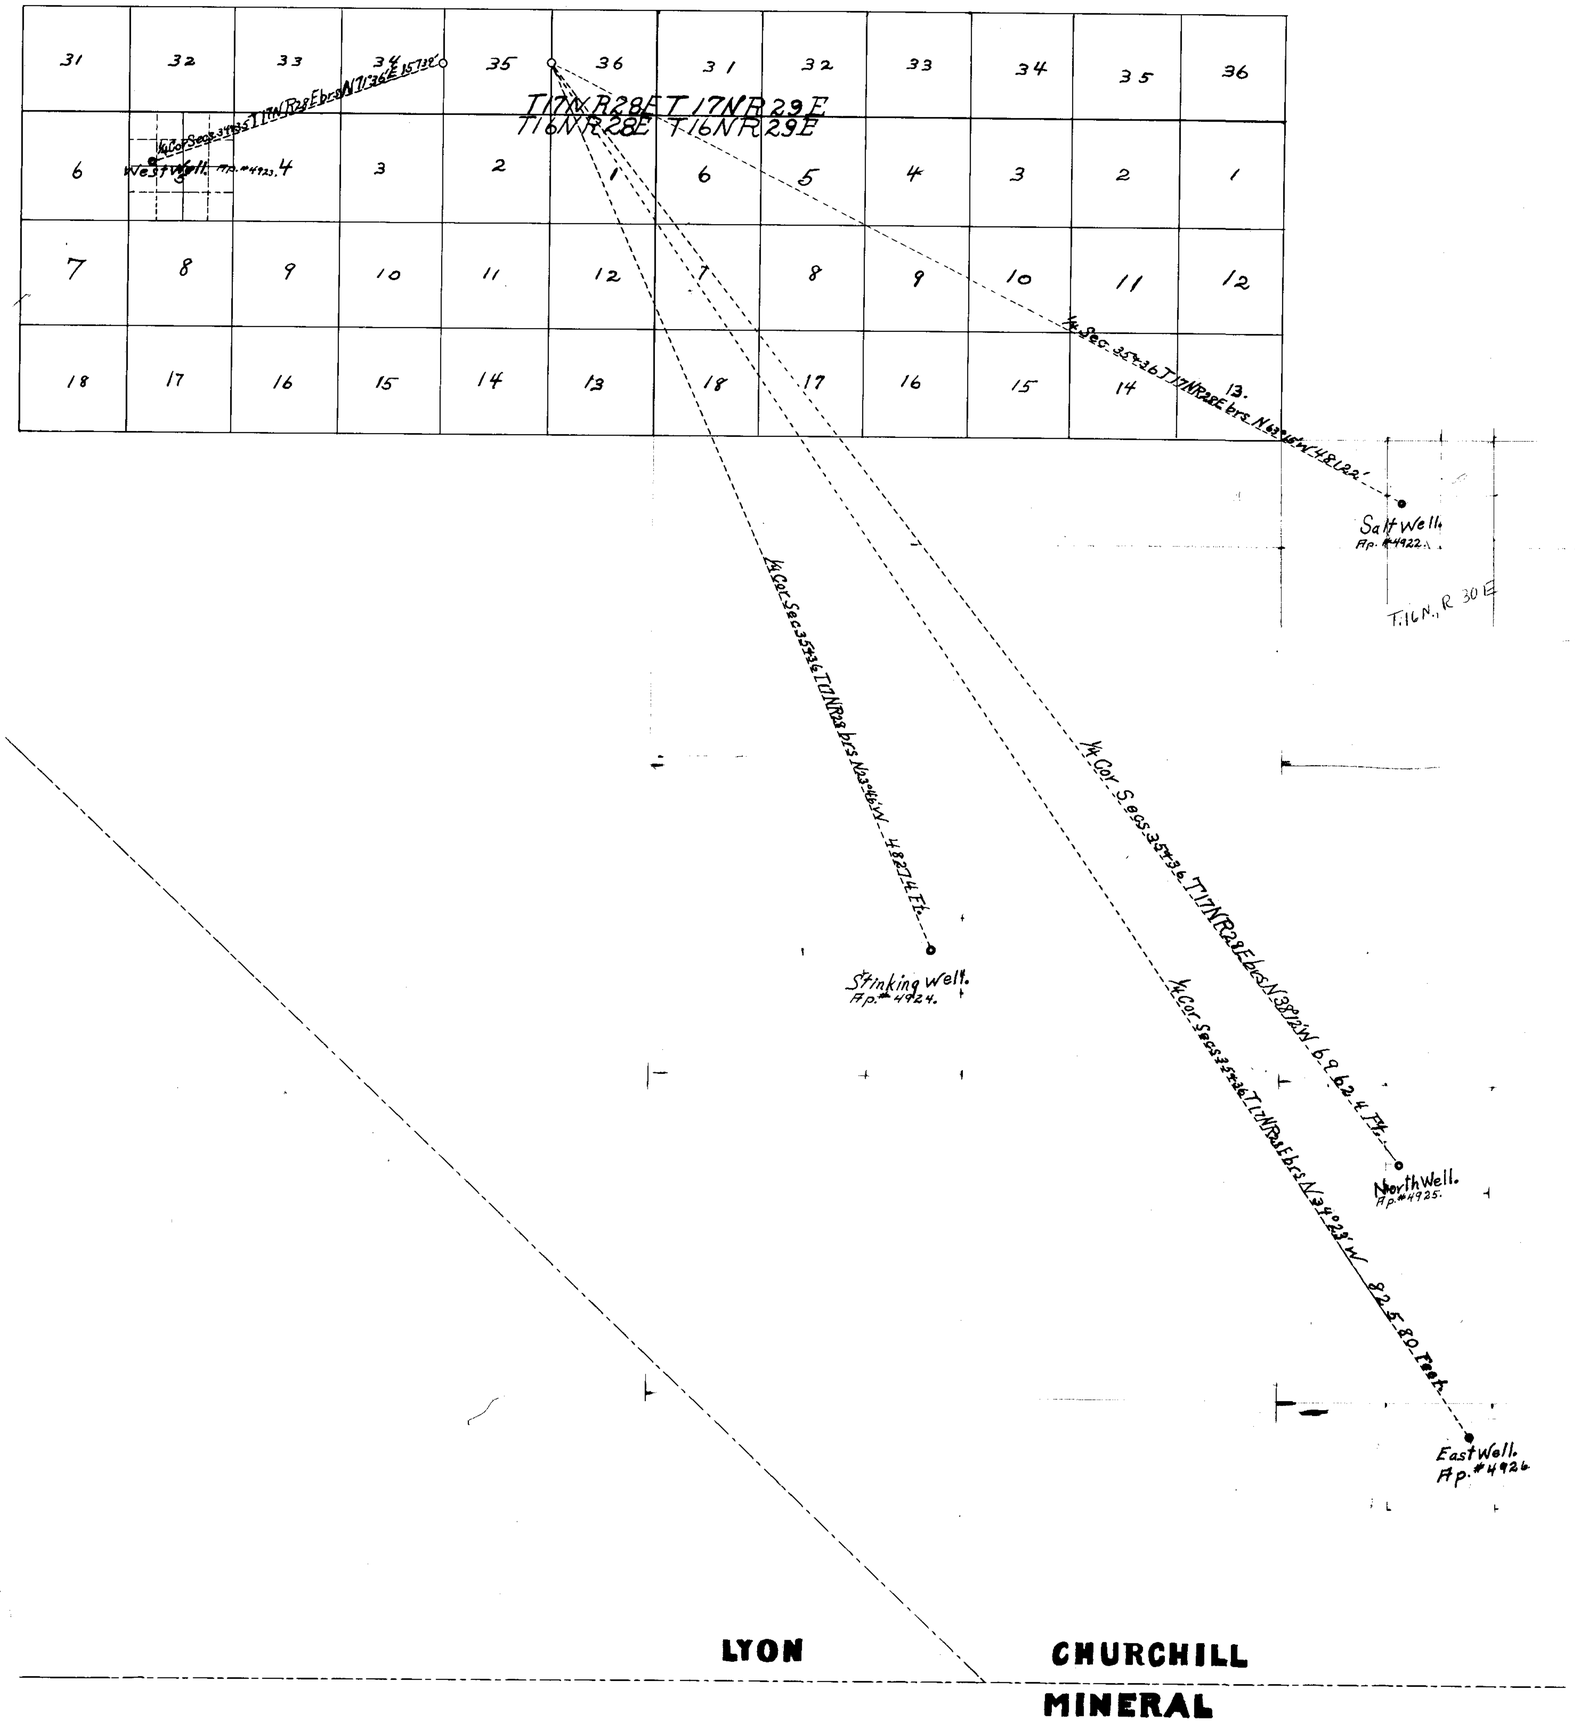

Under #4922	923	12/21/23	for 0.05 C.F.S.
" #4923	924	12/21/23	for 0.05 C.F.S.
" #4924	925	12/21/23	for 0.05 C.F.S.
" #4925	926	12/21/23	for 0.05 C.F.S.
" #4926	927	12/21/23	for 0.05 C.F.S.

ANTELOPE VALLEY LAND and CATTLE COMPANY

Wells in Churchill County Nev.

Scale 1" = 4000'.

State of Nevada } S.S.
County of Washoe }

I, E.W. Lawrence, being first duly sworn depose and say that the above map is a true and accurate plat of the Antelope Valley Land and Cattle Companys wells described in applications Nos. 4922, 4923, 4924, 4925, 4926 as taken from the field notes of a survey made by me, completed on the 5th day of February, 1918. That such map and survey were made at the instance of said Antelope Valley Land & Cattle Company, and that it truly represents the location of said wells.

E.W. Lawrence
Surveyor.

Subscribed and sworn to before me this 26th day of February 1918.

Notary Public in and for Washoe County, Nevada.

FILED
MAR 26 1918
STATE ENGINEER

3/26/18

4922 - 4923 - 4924 - 4925 - 4926