SEC	SUB DIVISION	TOWNSHIP	RANGE	Cultivated Acreage	Description of Culture	Date of First Culture
1	N½ of N½	18 S	52 E	1½ A	Orchard & Garden	
1	Part of Block "B"	18 S	52 E	3/4 A	Orchard Garden	
		JOHNNIE TOWNSITE				

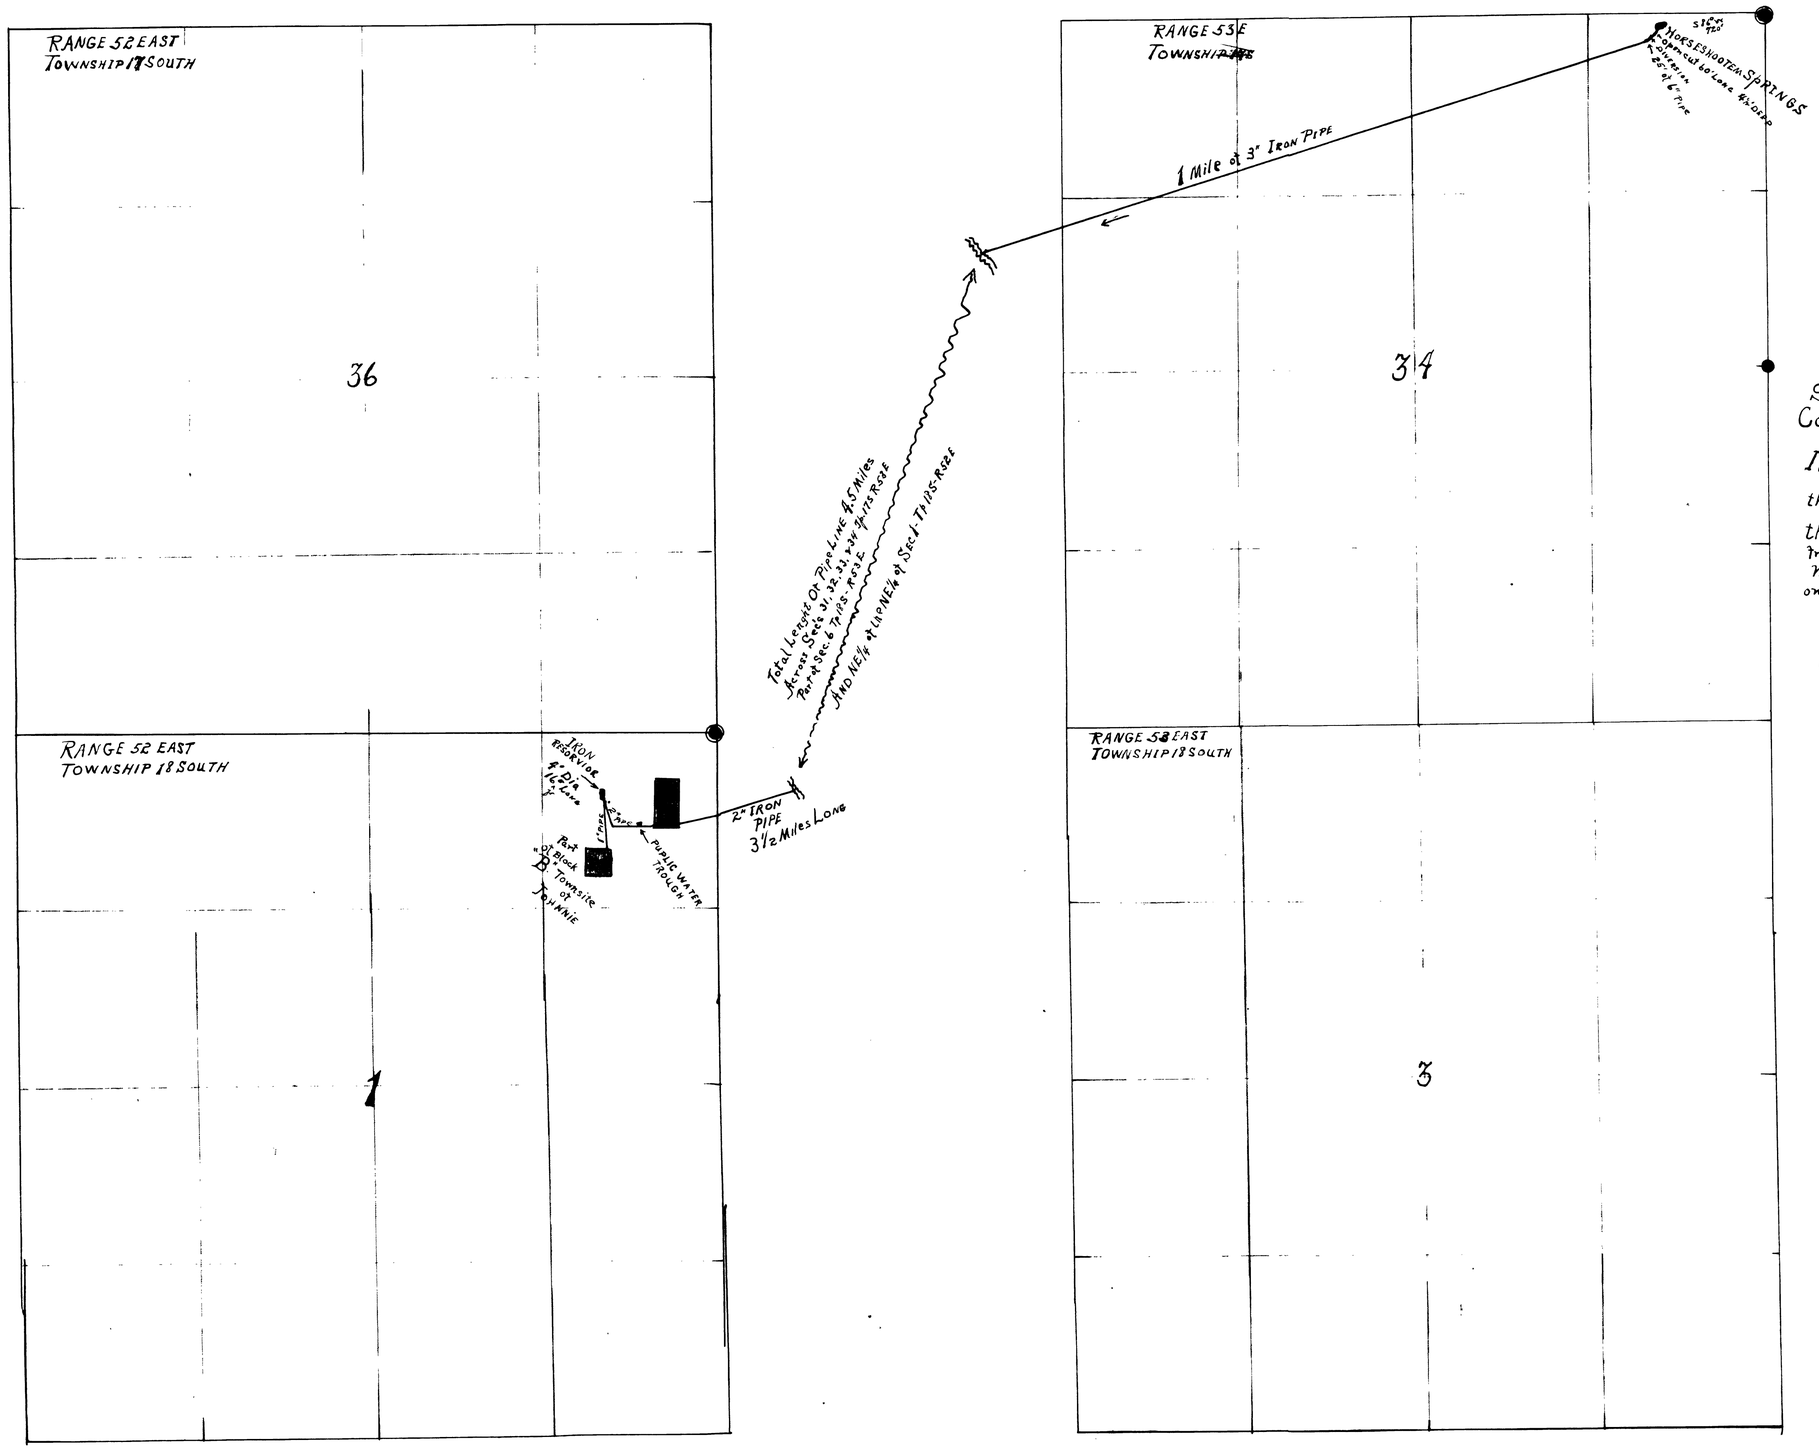

State of Nevada }
County of Nye } SS

I, A. N. Coe, being first duly sworn, depose and says that the above map is a true and accurate plat of the Springs, Line and Lands irrigated by me, as taken from the field notes of a survey made by me and under my supervision and direction and completed on the 6th Day of December, A.D. 1919.

That the map and survey were made by me or by my direction, owner of said lands, and that it truly represents the Springs, Line, and the Lands irrigated by me.

A. N. Coe
Surveyor

Subscribed and sworn to before me, this 8th day of December, A.D. 1919.

Frank A Buol

Notary Public, in and for NYE County, Nevada
My Commission Expires Feb. 5th 1921.

MAP

Of A. N. COE. HORSESHOOTEM SPRINGS
AND PIPE LINE TO JOHNNIE TOWNSITE

SCALE 600 FEET TO 1 INCH

4936