Section	Subdivision	Township	Range	Cultivated Acreage	Description of Culture	Date of first Culture
7	NE¼-NE¼	14N.	22E.	6.07	Alfalfa.	

T14N., 22E., M.D.B.&M.

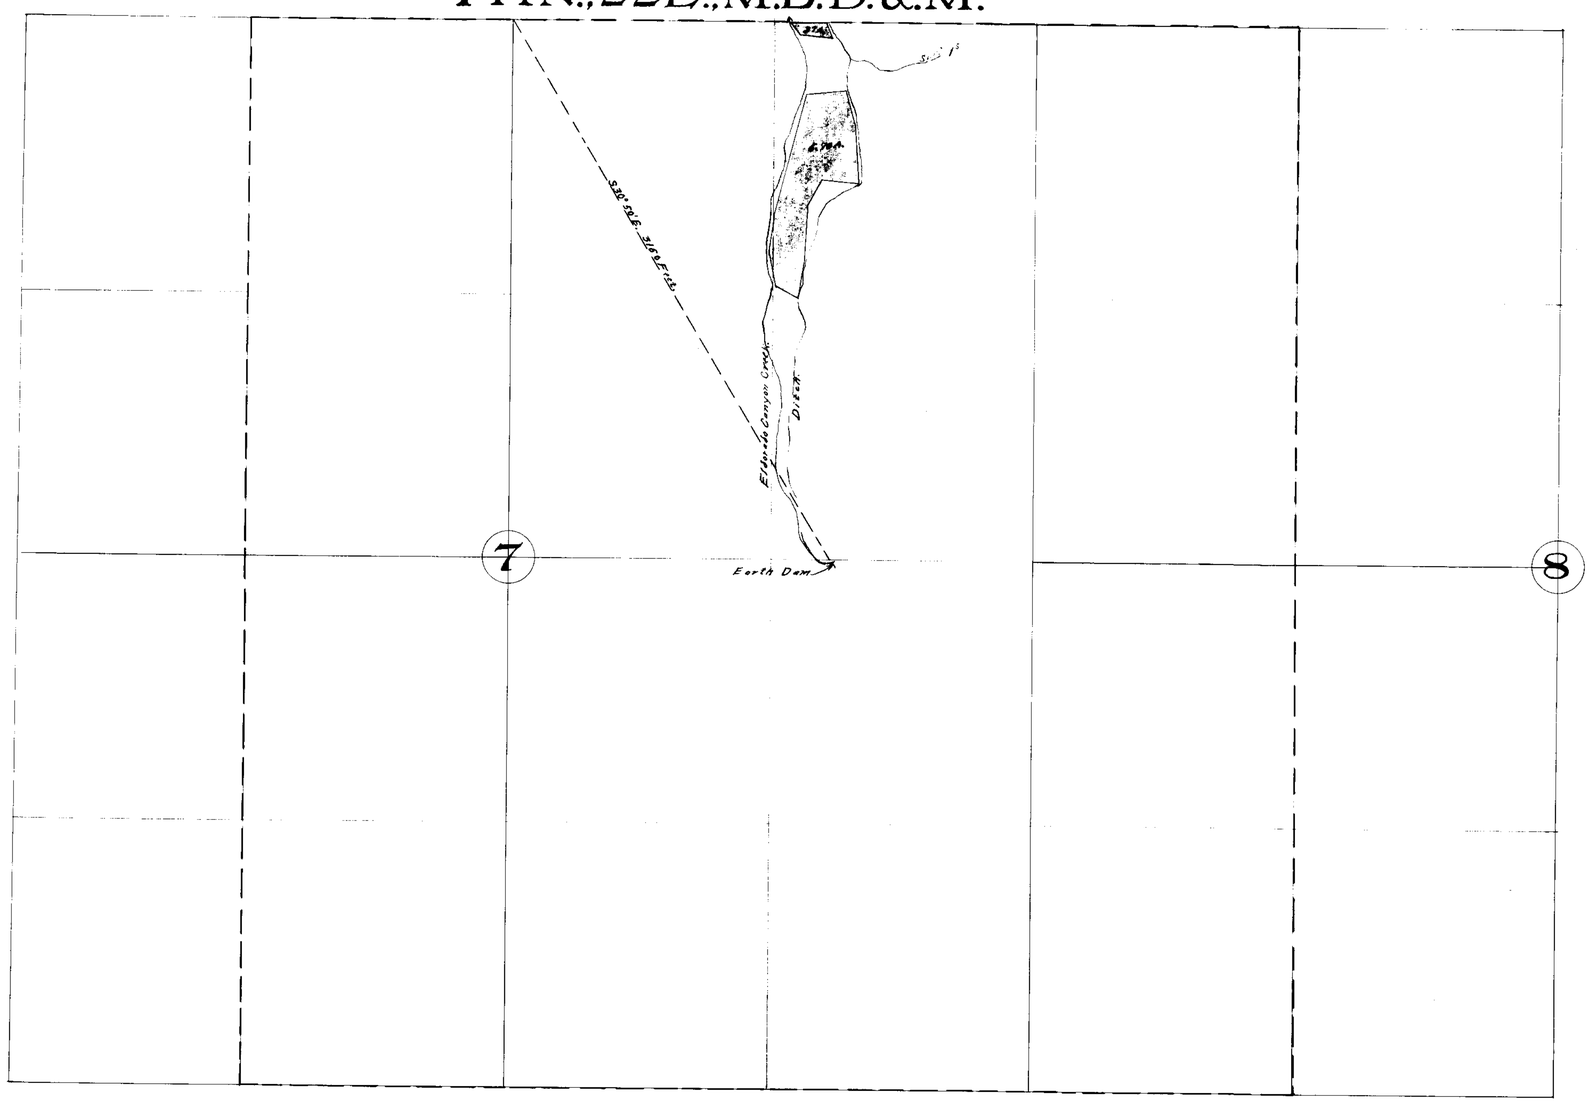

State of Nevada, ss
County of Ormsby

I, E. H. Sweetland, being first duly sworn, depose and say that the above map is a true and accurate plat of the lands irrigated by Enos Emmitt, as taken from the field notes of a survey made by me, completed on the 20th day of June, 1921.

That the map and survey were made at the instance of Enos Emmit owner of said lands, and that it truly represents the irrigated lands of said Enos Emmit.

E. H. Sweetland.
Surveyor.

Subscribed and sworn to before me,
this 30th day of June, 1921.

Mabel M. Stewart
Notary Public in and for Ormsby County, Nevada.

My commission expires Jan. 18, 1925.

934 Bk 4 Dec. 26, 1923 for 0.0607 c.f.s. or 18.21 acre ft. per season

CULTURE MAP of LAND OWNED by ENOS EMMITT IRRIGATED from ELDORADO CANYON.

FILED
6/30/21
STATE ENGINEER

Scale: 1" = 400'

4938

4938