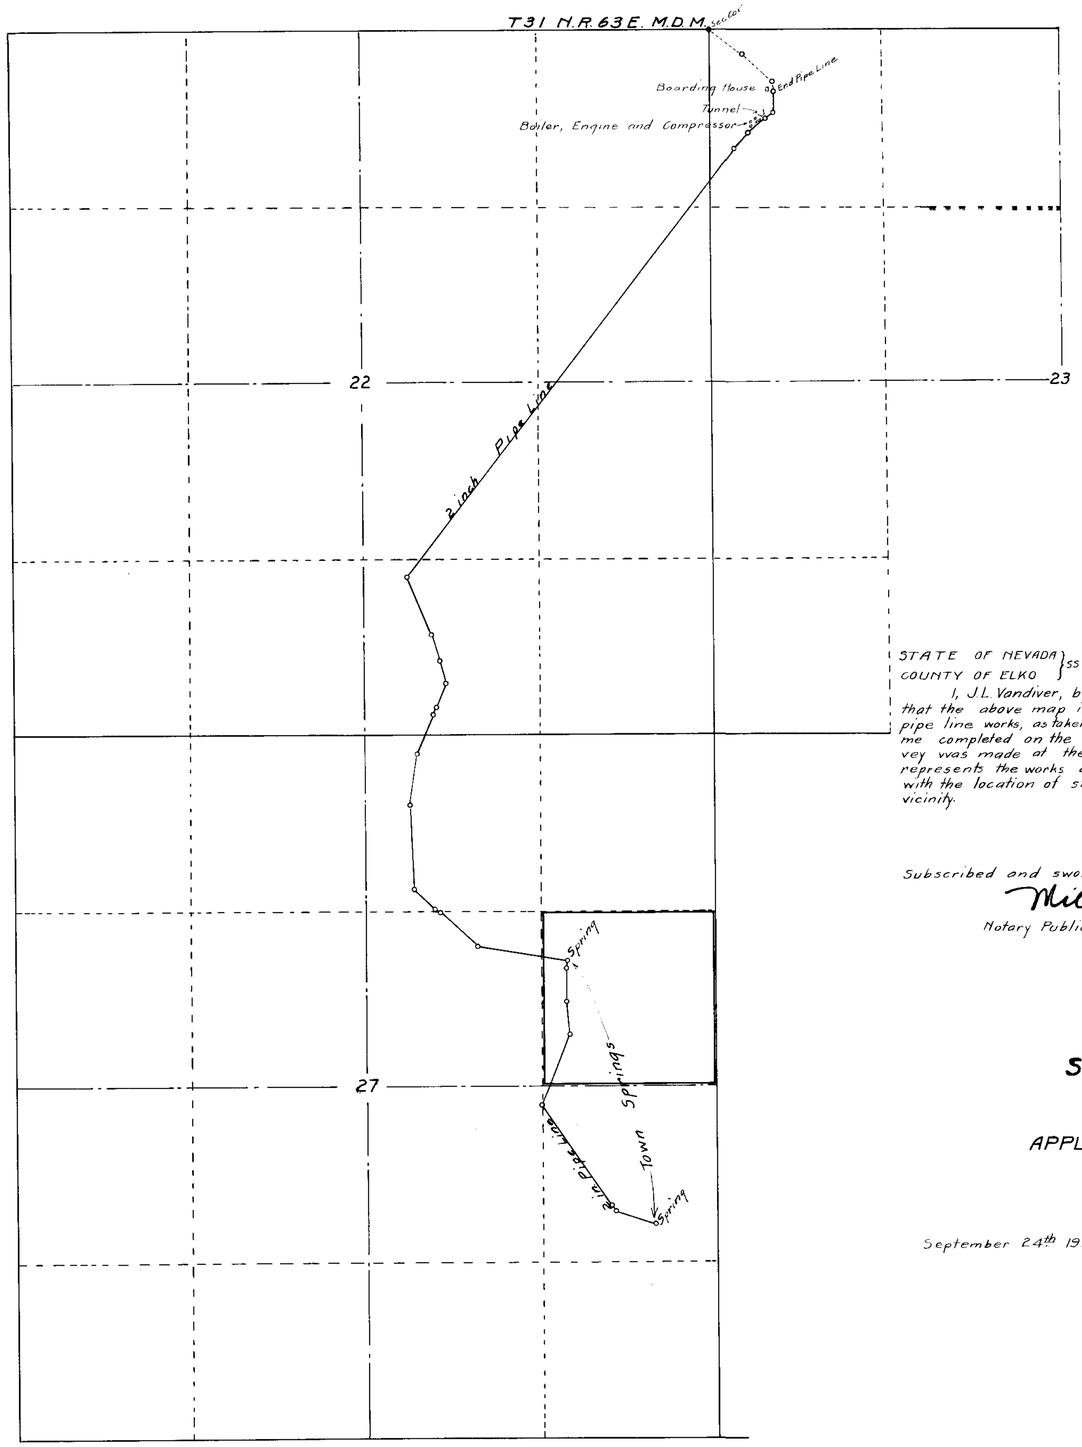

STATE OF NEVADA }
COUNTY OF ELKO } ss

I, J.L. Vandiver, being first duly sworn depose and say; that the above map is a true and accurate plat of the pipe line works, as taken from the field notes of a survey made by me completed on the 31st day of August 1918; that such survey was made at the instance of Herbert Badt; that the map represents the works described in Application No 4941, together with the location of streams and ditches in the immediate vicinity.

J.L. Vandiver
Engineer

Subscribed and sworn to before me this 14th day of November 1918

Milton B. Pratt
Notary Public in and for Elko County Nevada.

SPRUCE MONARCH
PIPE LINE
APPLICATION NUMBER 4941.

HERBERT BADT

WELLS NEVADA.

September 24th 1918. Scale 600'=1" J.L. Vandiver, Engineer.

FILED
NOV 27

4941