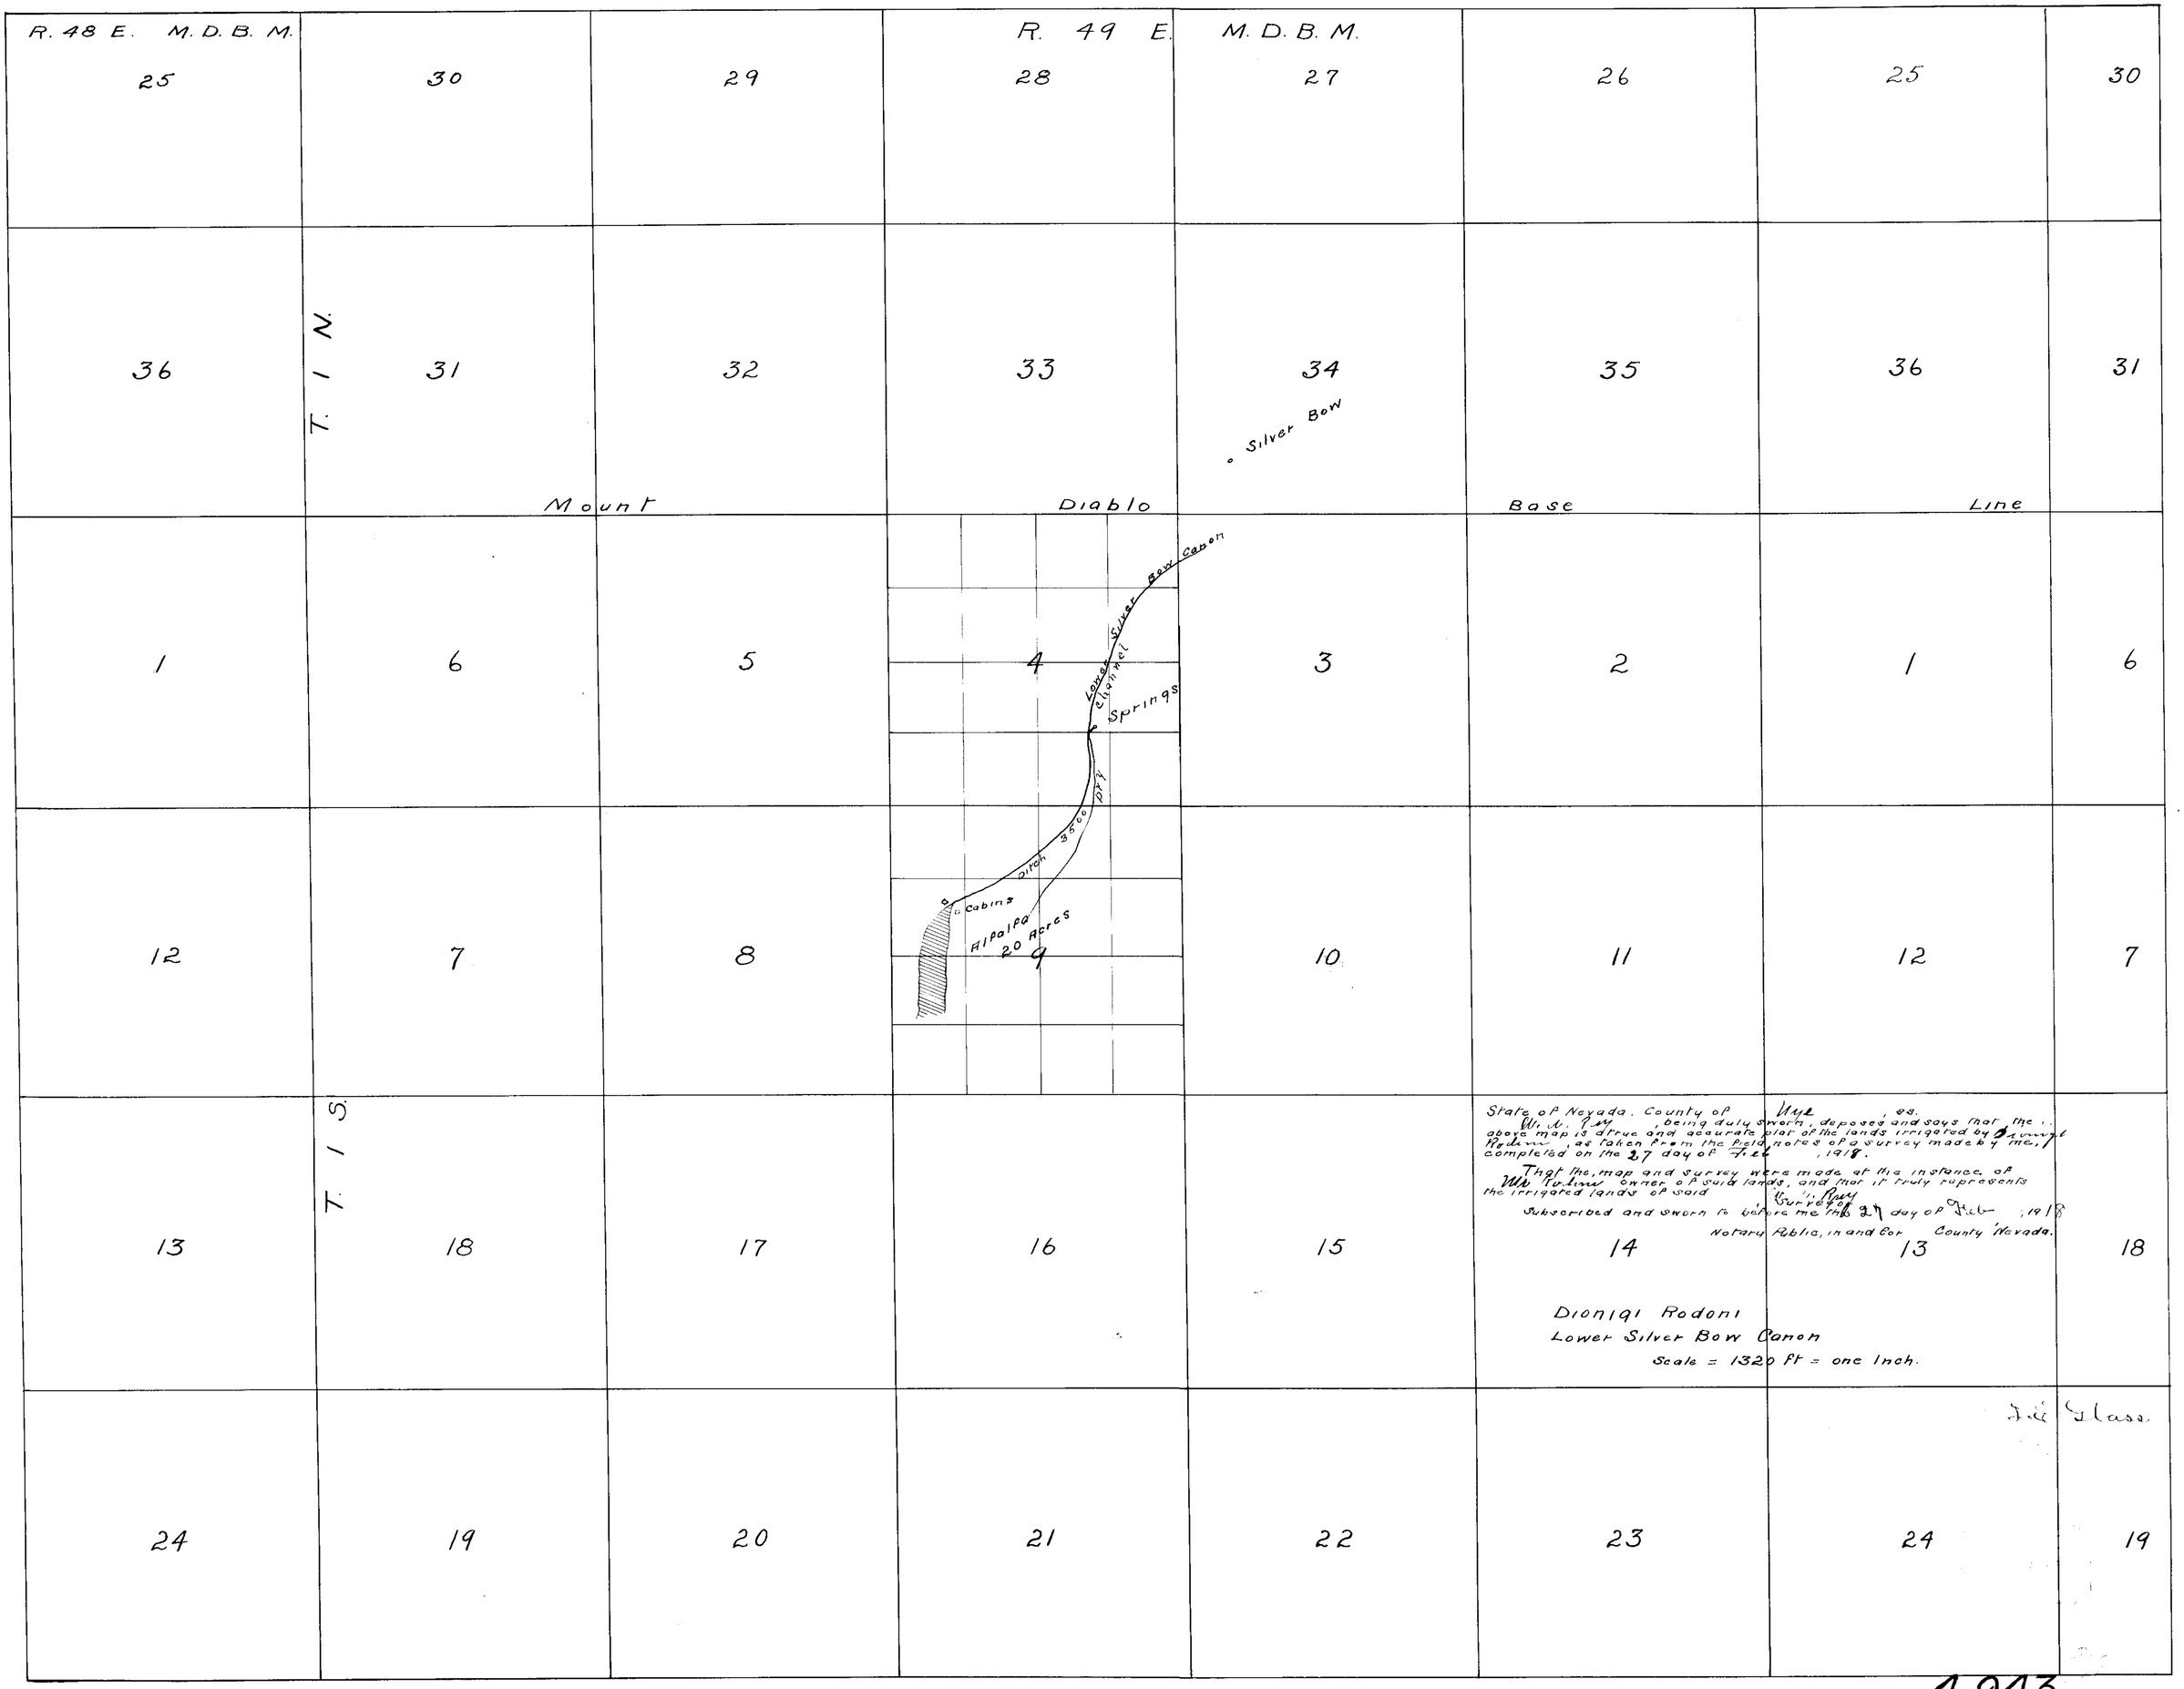
R. 48 E. M. D. B. M.
R. 49 E. M. D. B. M.
25
30
29
28
27
26
25
30
36
T. 1 N.
31
32
33
34
35
36
31
Silver Bow
Mount Diablo Base Line
1
6
5
4
3
2
1
6
Lower Silver Bow Canon
Channel
Springs
Ditch 3500 Dry
Cabins
Alfalfa
20 Acres
9
12
7
8
10
11
12
7
13
T. 1 S.
18
17
16
15
14
13
18
State of Nevada. County of Nye, ss.
W. N. Ray, being duly sworn, deposes and says that the above map is a true and accurate plot of the lands irrigated by Dionigi Rodoni, as taken from the field notes of a survey made by me, completed on the 27 day of Feb, 1918.
That the map and survey were made at the instance of Mr Tolini owner of said lands, and that it truly represents the irrigated lands of said
W. N. Ray
Surveyor
Subscribed and sworn to before me this 27 day of Feb, 1918
Notary Public, in and for County Nevada.
Dionigi Rodoni
Lower Silver Bow Canon
Scale = 1320 ft = one Inch.
24
19
20
21
22
23
24
19
Fill Glass

4943