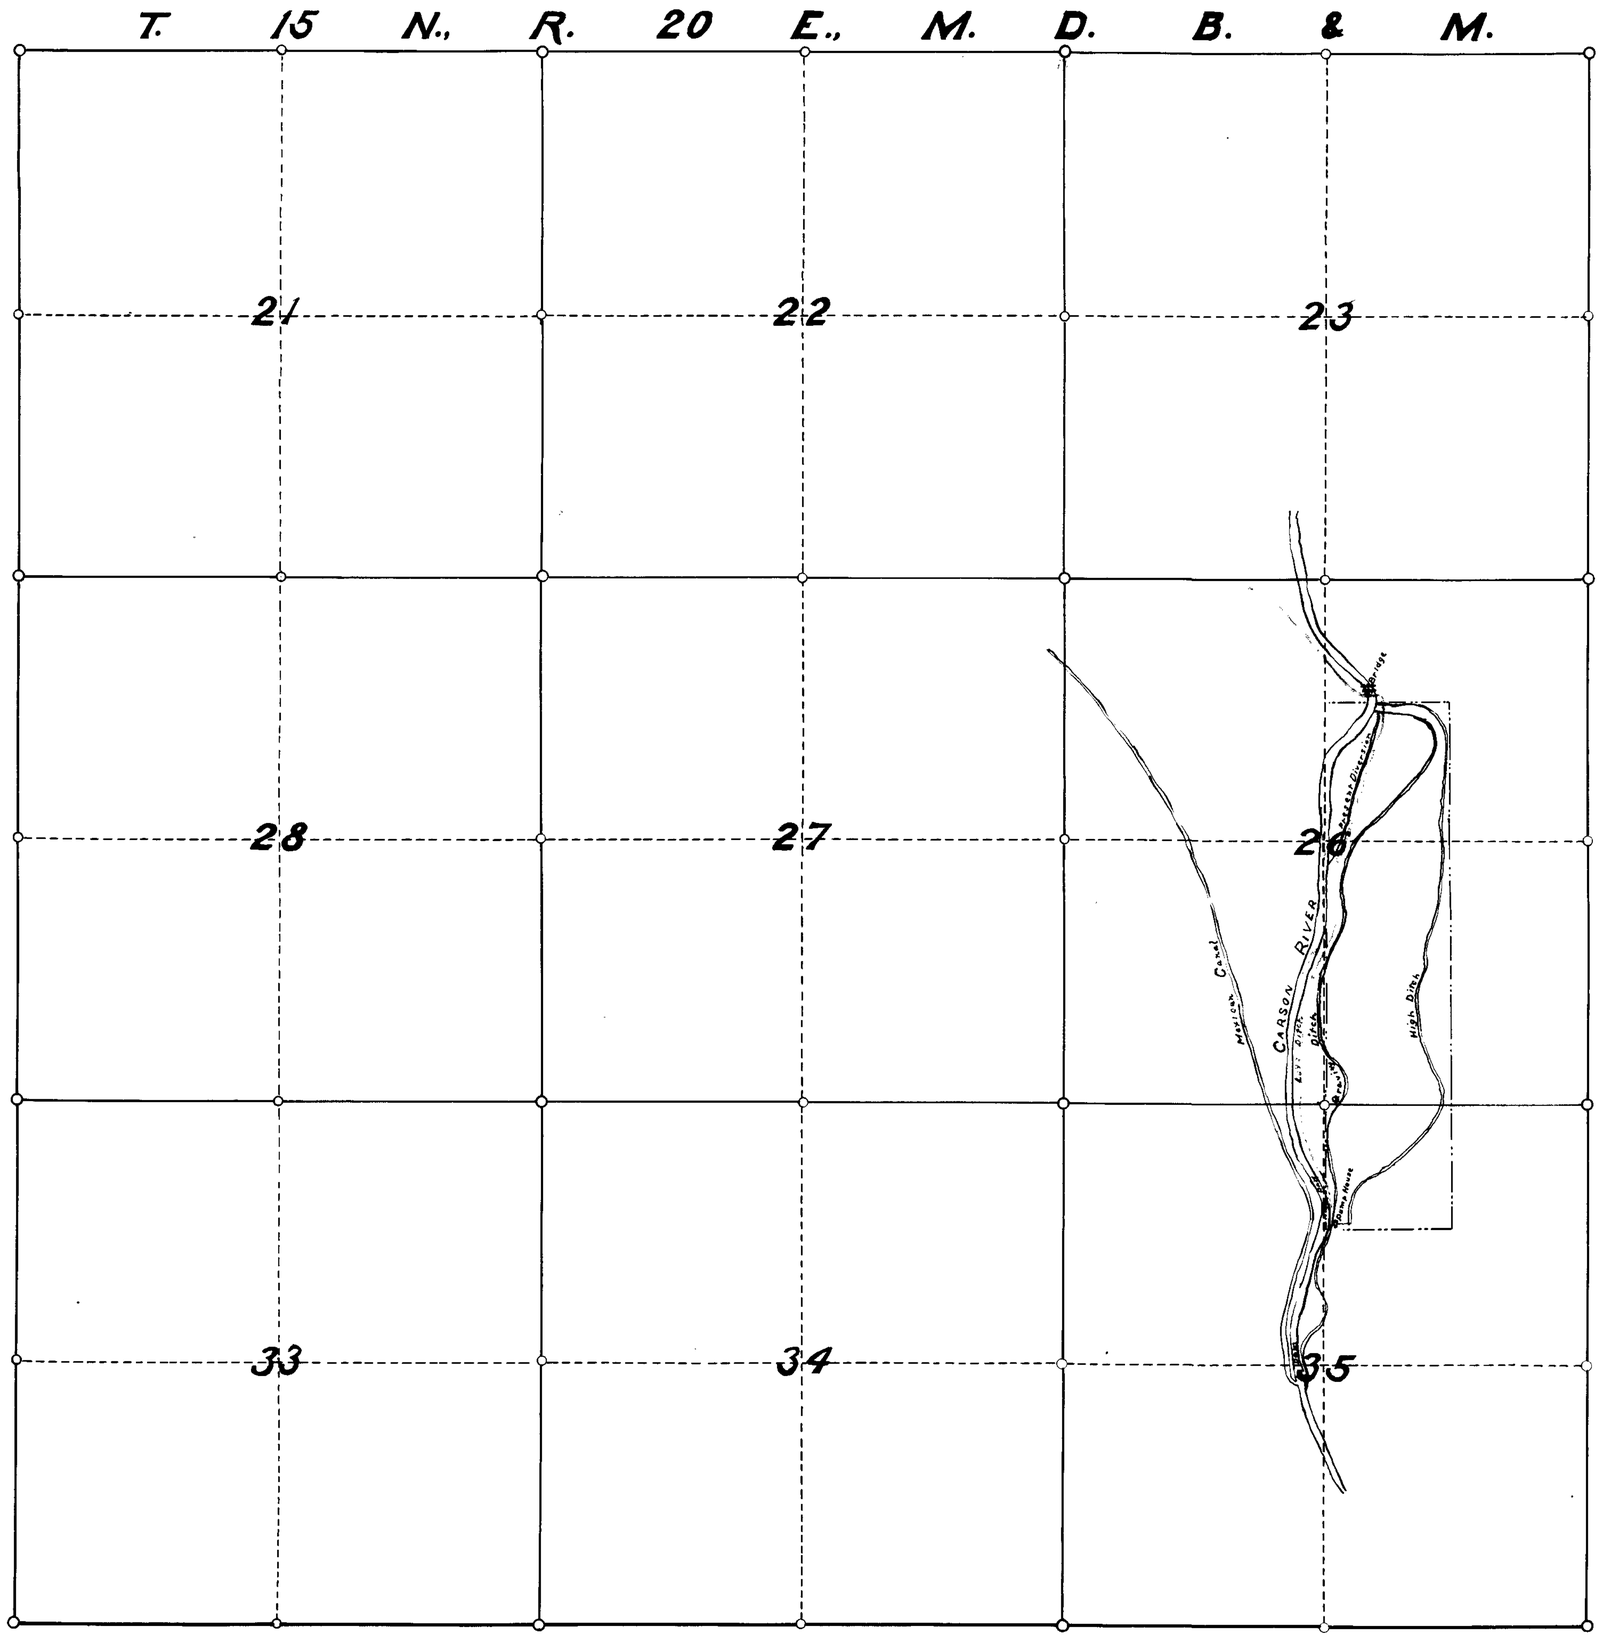

STATE OF NEVADA,
County of Ormsby.

Geo. T. Saxton, being first duly sworn, deposes and says that the map shown hereon is a true and accurate plat of the present and proposed irrigation works, as taken from the field notes of a survey made by me and completed on the 11th day of April 1917; that the survey was made at the instance of RHUBEN H. SAXTON; that the map represents the works or a portion thereof, described in Application No. 3488.

Geo. T. Saxton
Surveyor

Subscribed and sworn to before me this, the 19th day of Oct, 1917.

J. W. Biggane
Notary Public in and for White Pine County, Nevada.

My commission expires on May 25th 1921.

THE PRESENT AND A PART
OF THE PROPOSED
IRRIGATION SYSTEM
UNDER APPLICATION No. 3488.
Rhuben H. Saxton, Applicant.
Carson City, Ormsby County, Nevada.
Scale: 800 Ft = 1 inch.

FILED
MAY 20 1920
Under #4946

FILED
OCT 30 1917
STATE ENGINEER'S OFFICE

4946
3488