Sec.	Subdivision	Township	Range.	Irrigated acreage	Description of culture
10	NE¼ SW	43.	52. E.	28.21 A	
10	S½, SW.	"	"	33.96 A.	
9	SE, SE.	"	"	35.95 A.	
15	NW, NW	"	"	35.53 A.	
16.	N½, NE.	"	"	71.73 A.	
16	SE. NE.	"	"	21.32 A.	
			Total	223.70 A.	

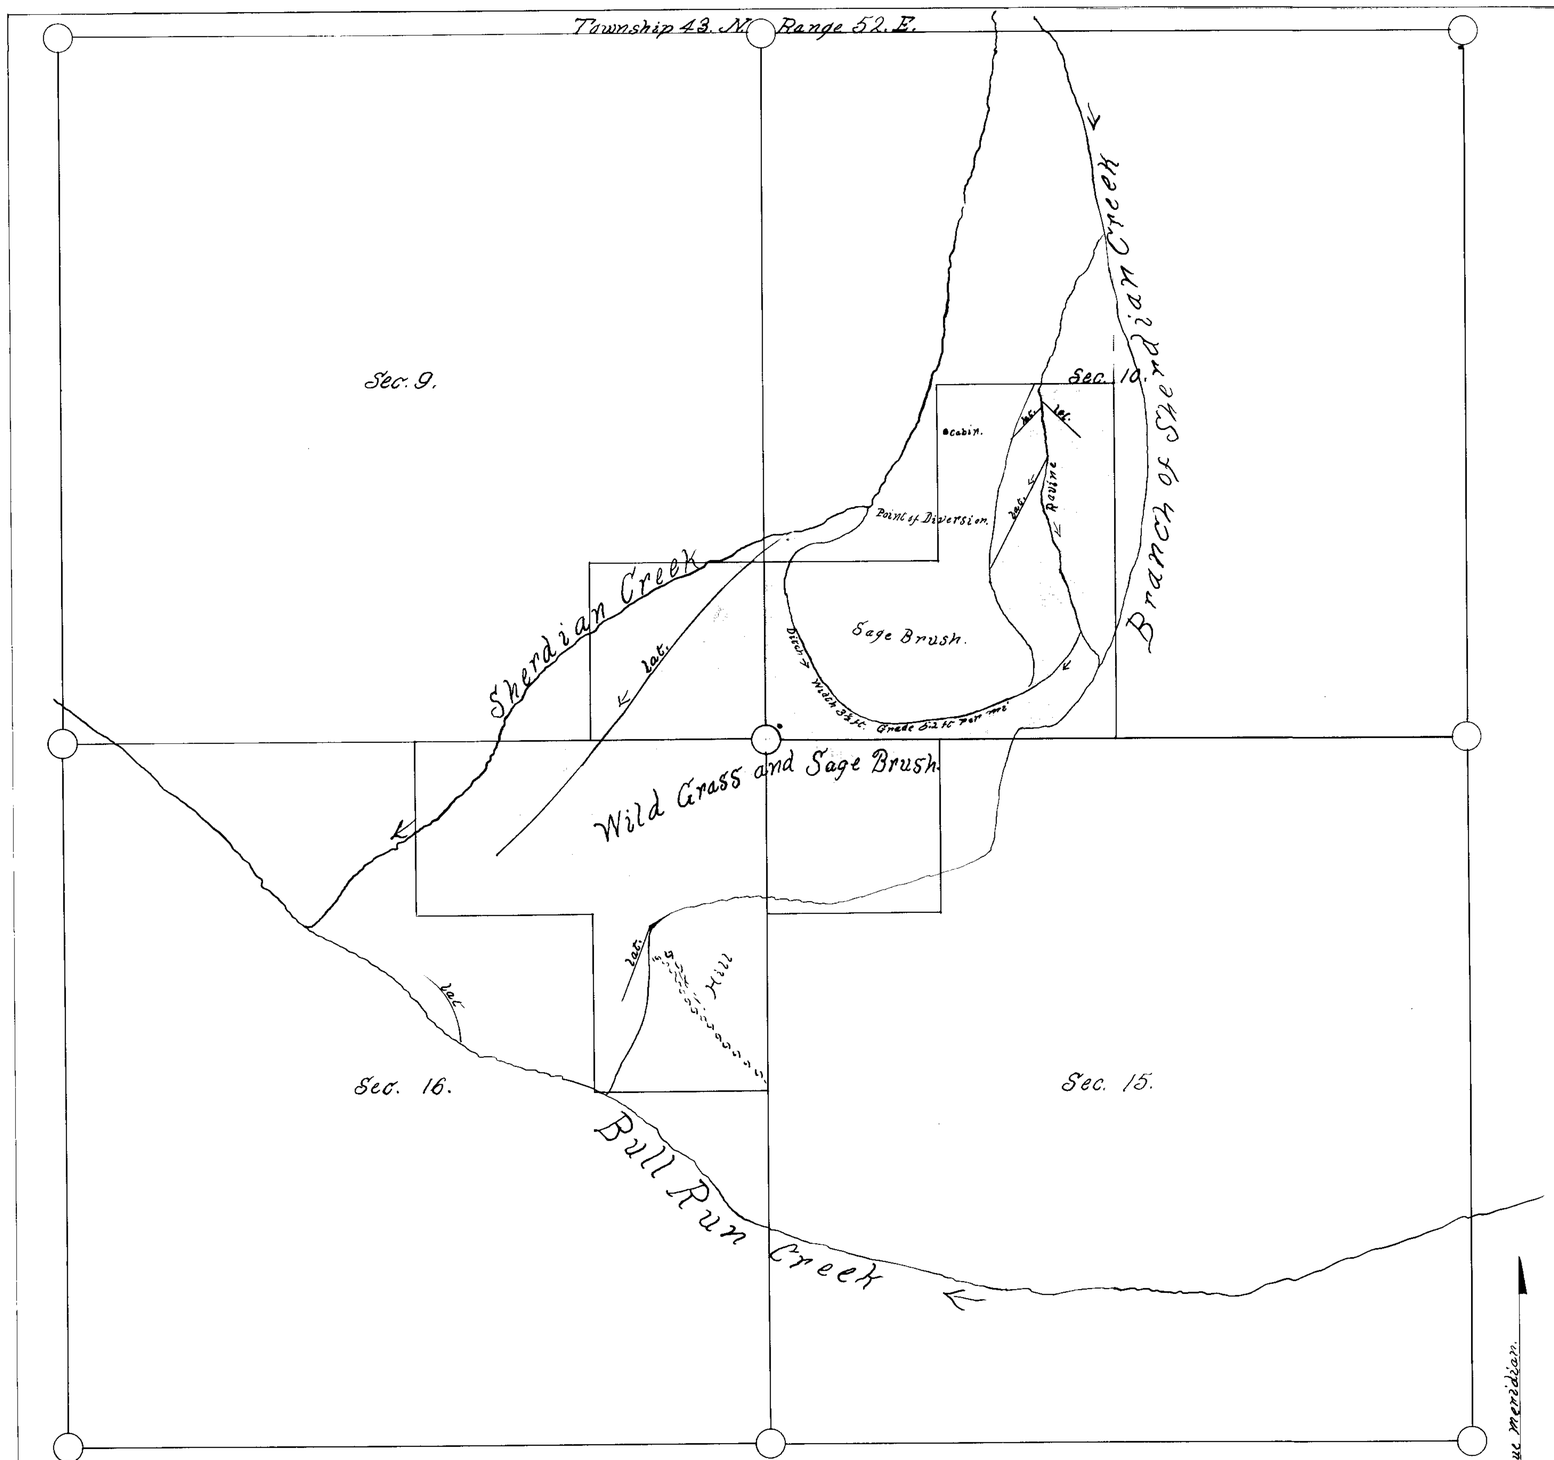

State of Nevada
County of Elko } SS.

I Chester L. Woodward being first duly sworn depose and say, that the above map is a true and accurate plat of the land, irrigated by Margaret N. Glennen under Permit No. 4948, as taken from the field notes of a survey made by me.

Completed on the 19th. day of June 1919.

That the map and survey were made, at the instantee of J. W. Reed, Agent for Margaret N. Glennen, owner of said lands; and it truly represents the irrigated lands, under Permit, Serial No. 4948.

Chester L. Woodward
Surveyor.

Subscribed and sworn to before me, this 24 day of June 1919.

W. D. Plummer
Notary Public in and for Elko County, State of Nevada

Subject. Sheridan Creek.
Serial No. 4948
Owner. Margaret N. Glennen
Scale. 600' to inch.
Irrigated land

4948