SECTION	SUB-DIVISION	TOWNSHIP	RANGE	CULTIVATED ACREAGE	DESCRIPTION OF CULTURE	DATE OF FIRST CULTURE
28	SW¼SW¼	21 N.	66 E.	5.7	Alfalfa	
"	"	"	"	2.0	Grain (1923)	
"	"	"	"	0.66	Corn (1923)	

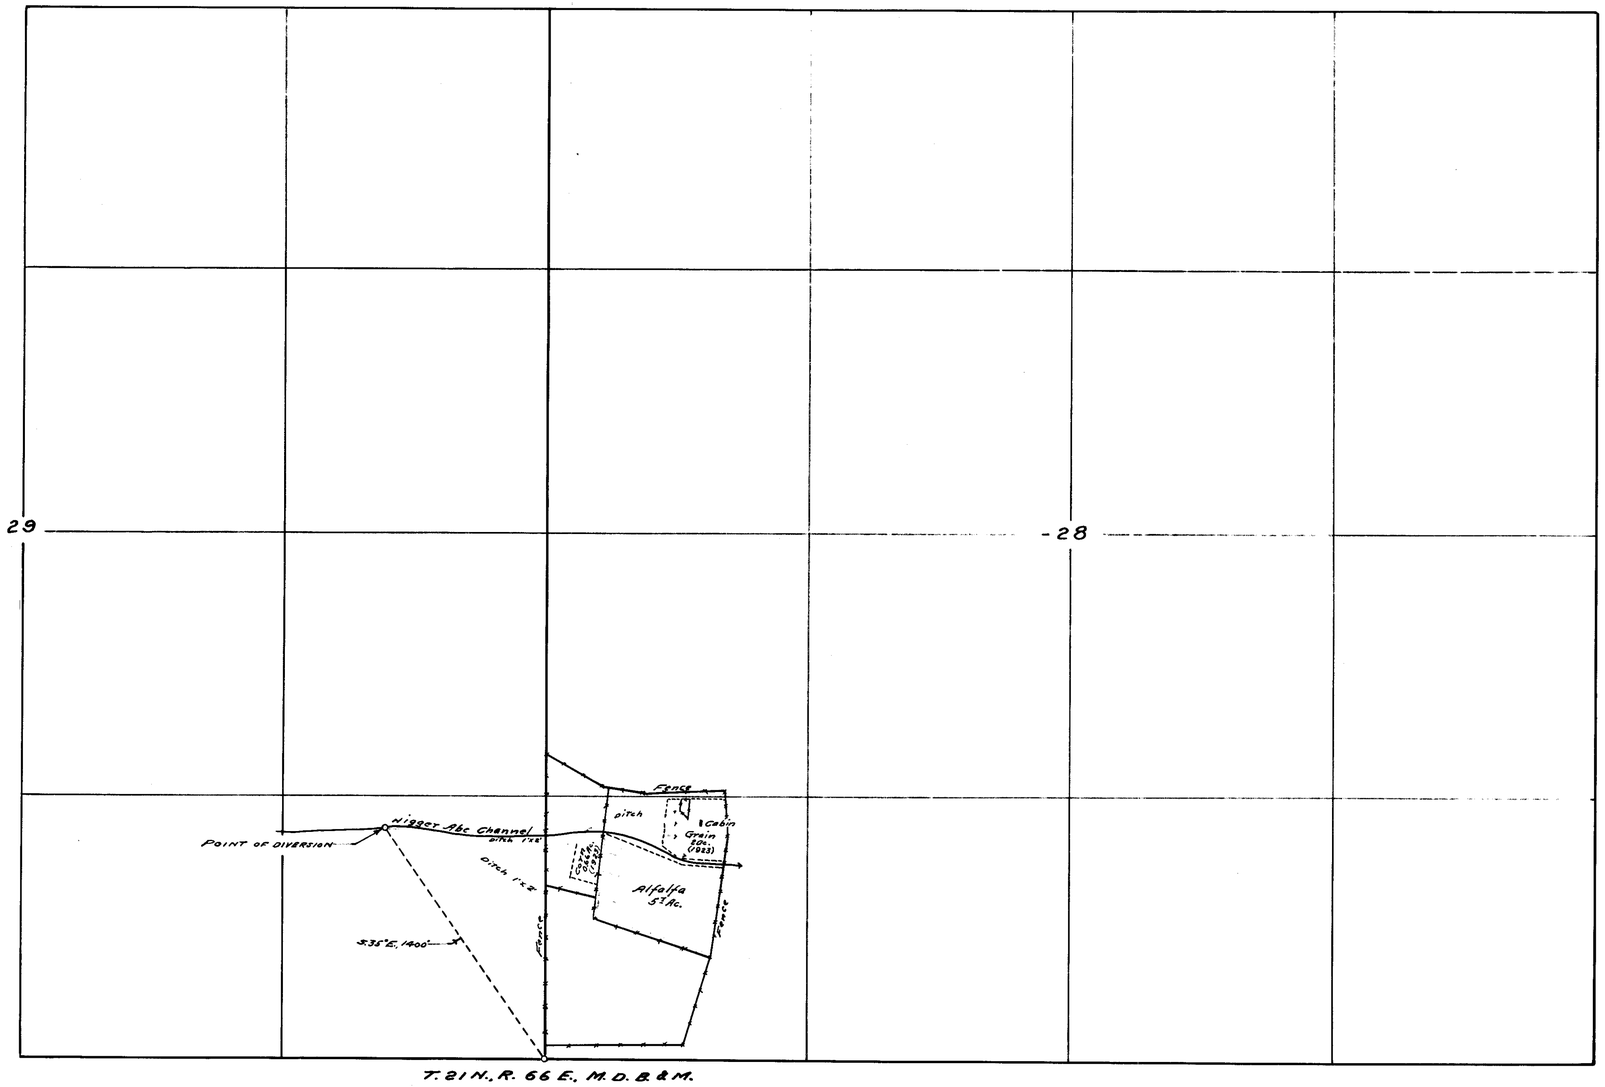

STATE OF NEVADA. } SS.
County of White Pine

I, F.W. Millard, being first duly sworn, depose and say that the above map is a true and accurate plat of the lands irrigated by JAMES DOUTRE, as taken from the field notes of a survey made by me, completed on the 14th day of April - 1926.

That the map and survey were made at the instance of JAMES DOUTRE, owner of said lands, and that it truly represents the irrigated lands of said JAMES DOUTRE.

F.W. Millard
Surveyor.

Subscribed and sworn to before me, this 24th day of April - 1926.

Gladys McKeown
Notary Public in and for White Pine County, Nevada.

SCALE 1-IN. = 400 FT.

FILED
April 26, 1926
STATE ENGINEER'S OFFICE

Certificate No. 1209. Bk. 5 Sept. 10, 1926 for 0.0836 c.f.s. irrig.

MAP
SHOWING LAND IRRIGATED
FROM - NIGGER ABE CREEK
BY JAMES DOUTRE.
APPLICATION No. 4951 -
Surveyed - April 14, - 1926.
By Ed. Millard & Son.
Ely, Nevada.

81065 Place in file S 4951-9296