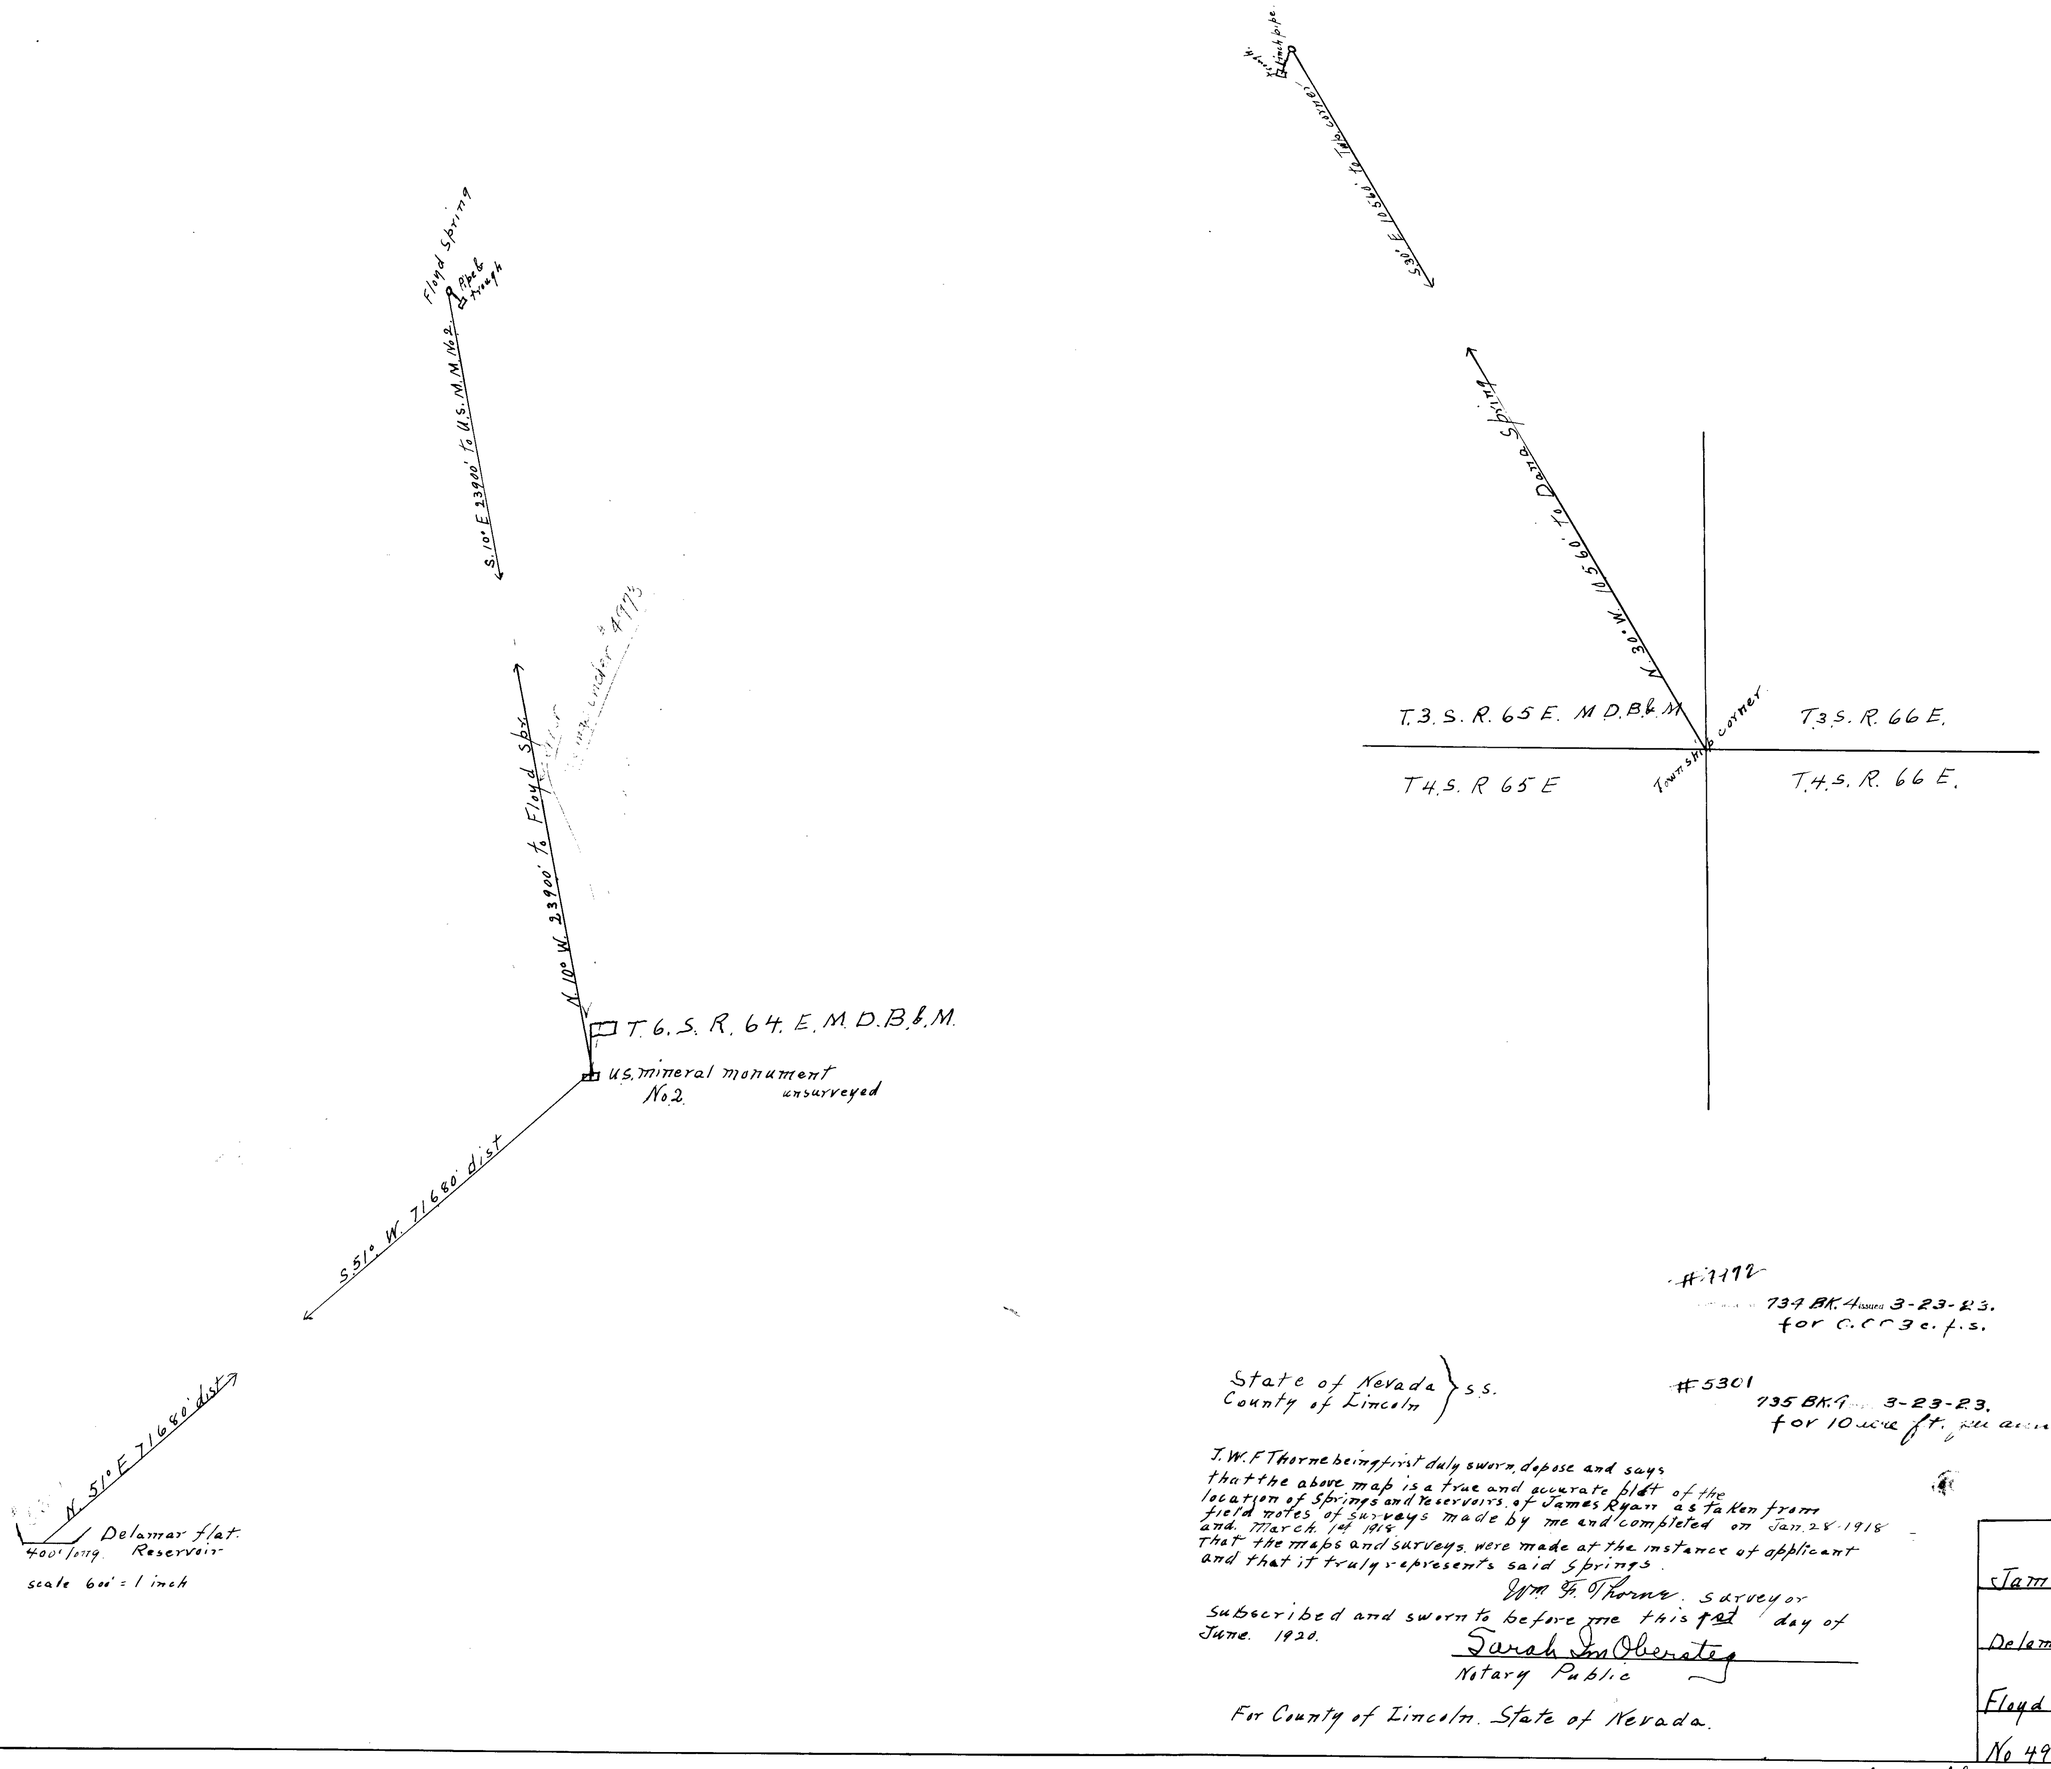

#7172
734 BK. 4 issued 3-23-23.
for 0.003 c.f.s.
7-29-20

State of Nevada
County of Lincoln } s.s.

#5301
735 BK. 9 3-23-23.
for 10 acre ft. per annum

J. W. F. Thorne being first duly sworn, depose and says that the above map is a true and accurate plat of the location of Springs and reservoirs of James Ryan as taken from field notes of surveys made by me and completed on Jan. 28. 1918 and March 1st 1918.
That the maps and surveys were made at the instance of applicant and that it truly represents said Springs.

Wm F. Thorne. surveyor

Subscribed and sworn to before me this 1st day of June. 1920.

Sarah Im Oberstey
Notary Public

For County of Lincoln. State of Nevada.

James Ryan

Delamar Flat Reservoir

Floyd Spring, Dana Spr.

No 4972. 4973. 5301.

place in files under ← 4972 5301