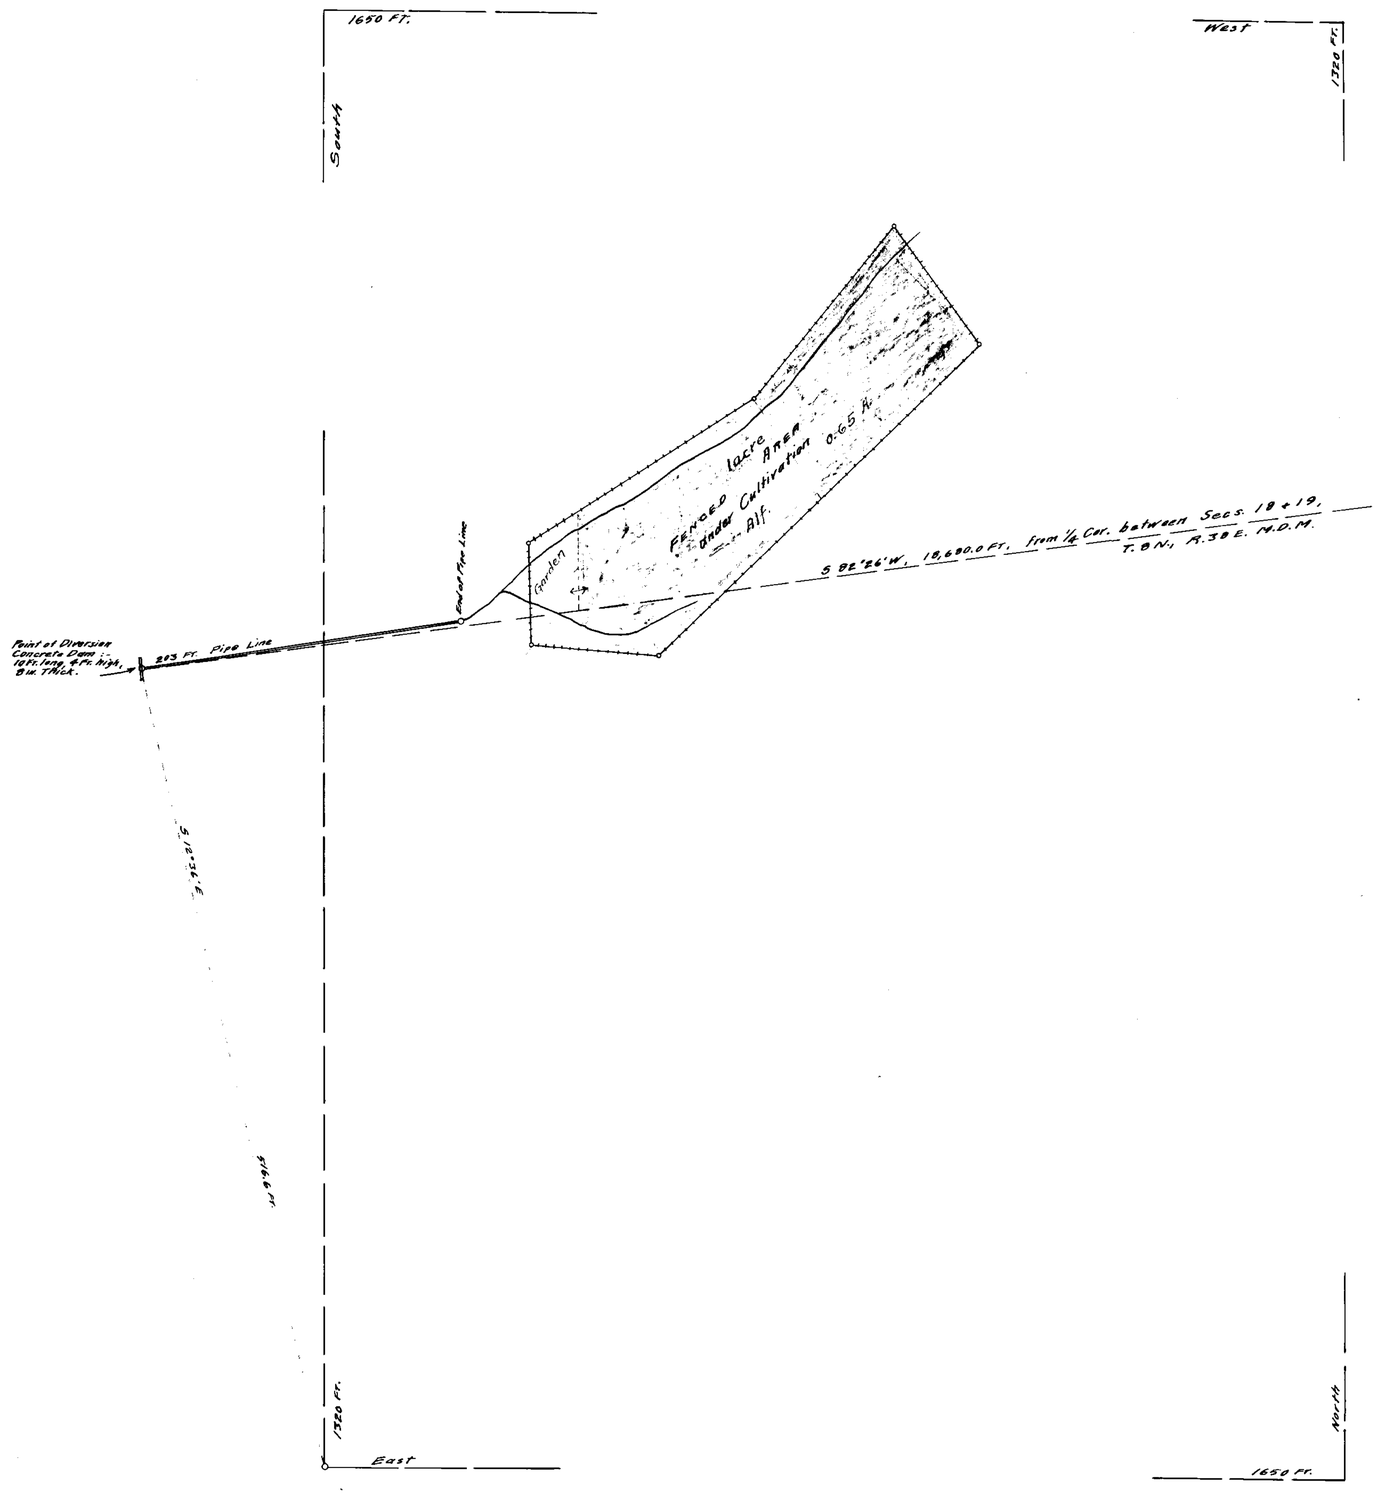

State of Nevada, } ss.
County of Mineral }

L. B. Spencer, being first duly sworn, deposes and says that this map is a true and accurate plat of the irrigation and domestic works, as taken from the field notes of a survey made by me, completed on the 18th day of July, 1918, that such survey was made at the instance of V. C. Rackliff; that the map represents the works described in Application No. 4982, together with the location of streams and ditches in the immediate vicinity.

L. B. Spencer Surveyor.

Subscribed and sworn to before me this, the 10th day of July 1920.

[illegible]
Notary Public in and for Mineral Co. Nevada.

My commission expires April 23 [illegible]

APP. No. 4982
V. C. RACKLIFF
UNNAMED SPRING
MINERAL CO.
NEVADA

Scale: 1 IN = 50 FT. Surveyed, July 18, 1918
L. B. SPENCER & CO.
CIVIL & MINING ENG'RS.
MINA, NEVADA.

4982