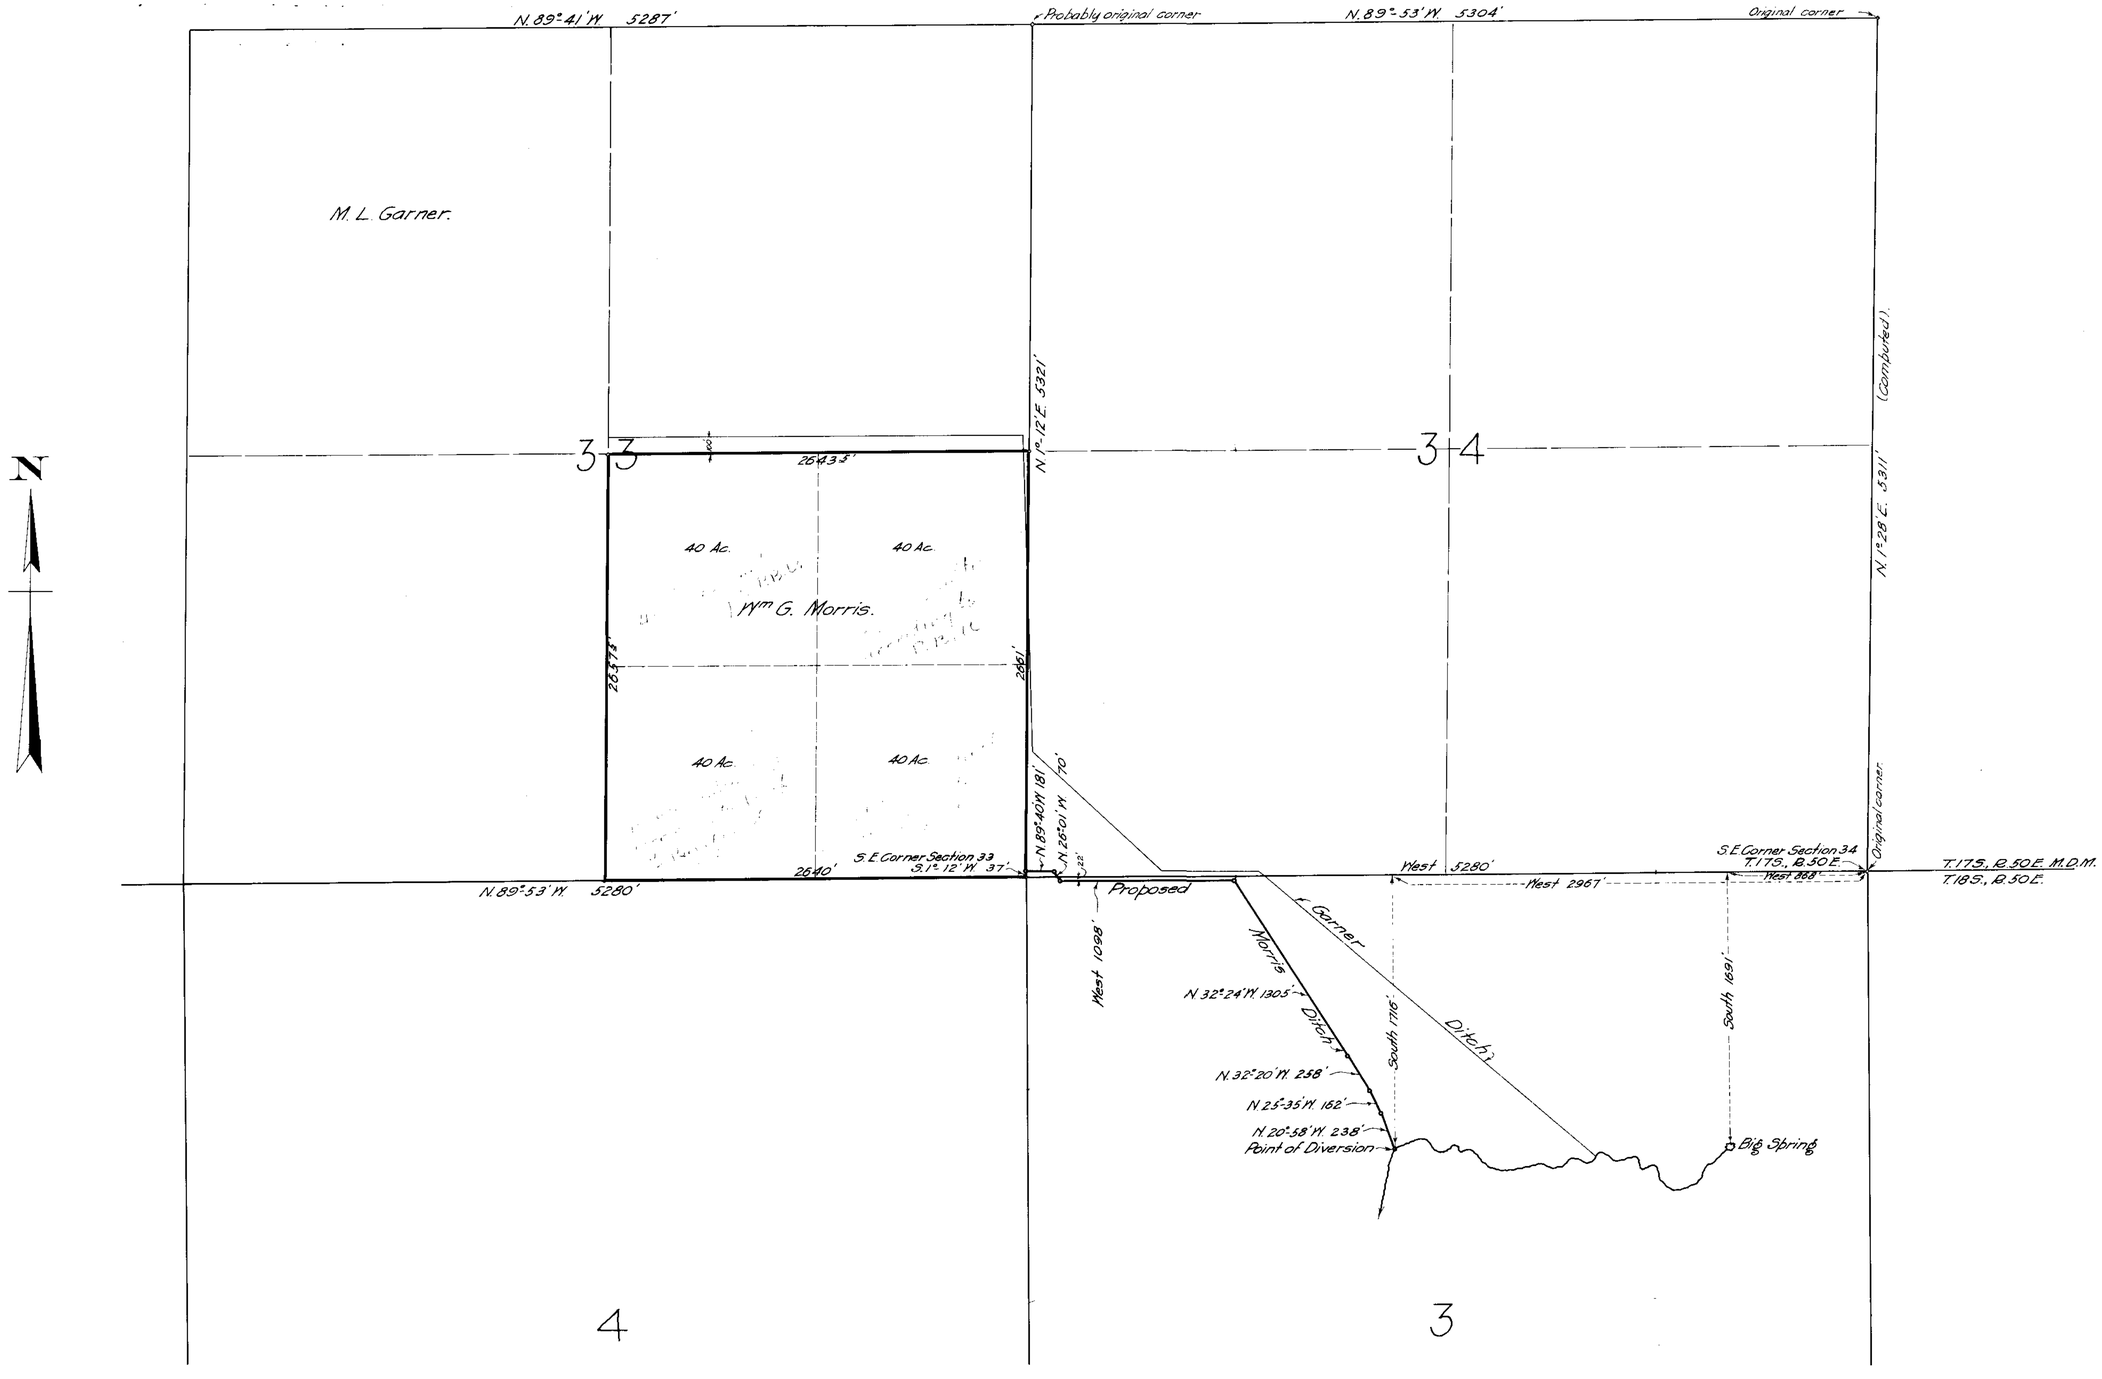

STATE OF CALIFORNIA,
County of Los Angeles. } ss.

I, Harold K. Palmer, being first duly sworn, depose and say that the above map is a true and accurate plat of the Wm G. Morris irrigation works, as taken from the field notes of a survey made by me completed on the 21st day of February 1918; that such survey was made at the instance of Wm G. Morris; that the map represents the works described in Application No. 4985, together with the location of streams and ditches in the immediate vicinity.

Harold K. Palmer, Surveyor.

Subscribed and sworn to before me this, the 23rd day of July 1918.

Anthony C. Private

Notary Public in and for Los Angeles County, California.

DEPARTMENT OF THE INTERIOR
UNITED STATES INDIAN SERVICE
IRRIGATION.
W.M. REED, CHIEF ENGINEER. H. V. CLOTTS, SUPV. ENGINEER.
H. K. PALMER, ASS'T ENGR.

MAP OF

PROPOSED IRRIGATION DITCH

TO APPROPRIATE WATER FROM BIG SPRING
BY
Wm G. MORRIS,
ASH MEADOWS NEVADA.
APPLICATION No 4985.
Scale 1" = 500'. Feb. 1918.

1-A-208
4985