Section	Subdivision	T N	R E	Cultivated Acreage	Description of Culture	Date of First Culture
32	SE¼ of NE¼	24	48	34.2	Pasture	
32	"	"	"	5.8	Meadow	
32	E½ of SE¼	"	"	79.3	"	
32	"	"	"	0.7	Garden	
33	SW¼ of NW¼ W½ of SW¼	"	"	27.8	Meadow	
33	"	"	"	43.1	Meadow (Sub-Irrigated)	
33	"	"	"	0.3	Garden	
				191.2		

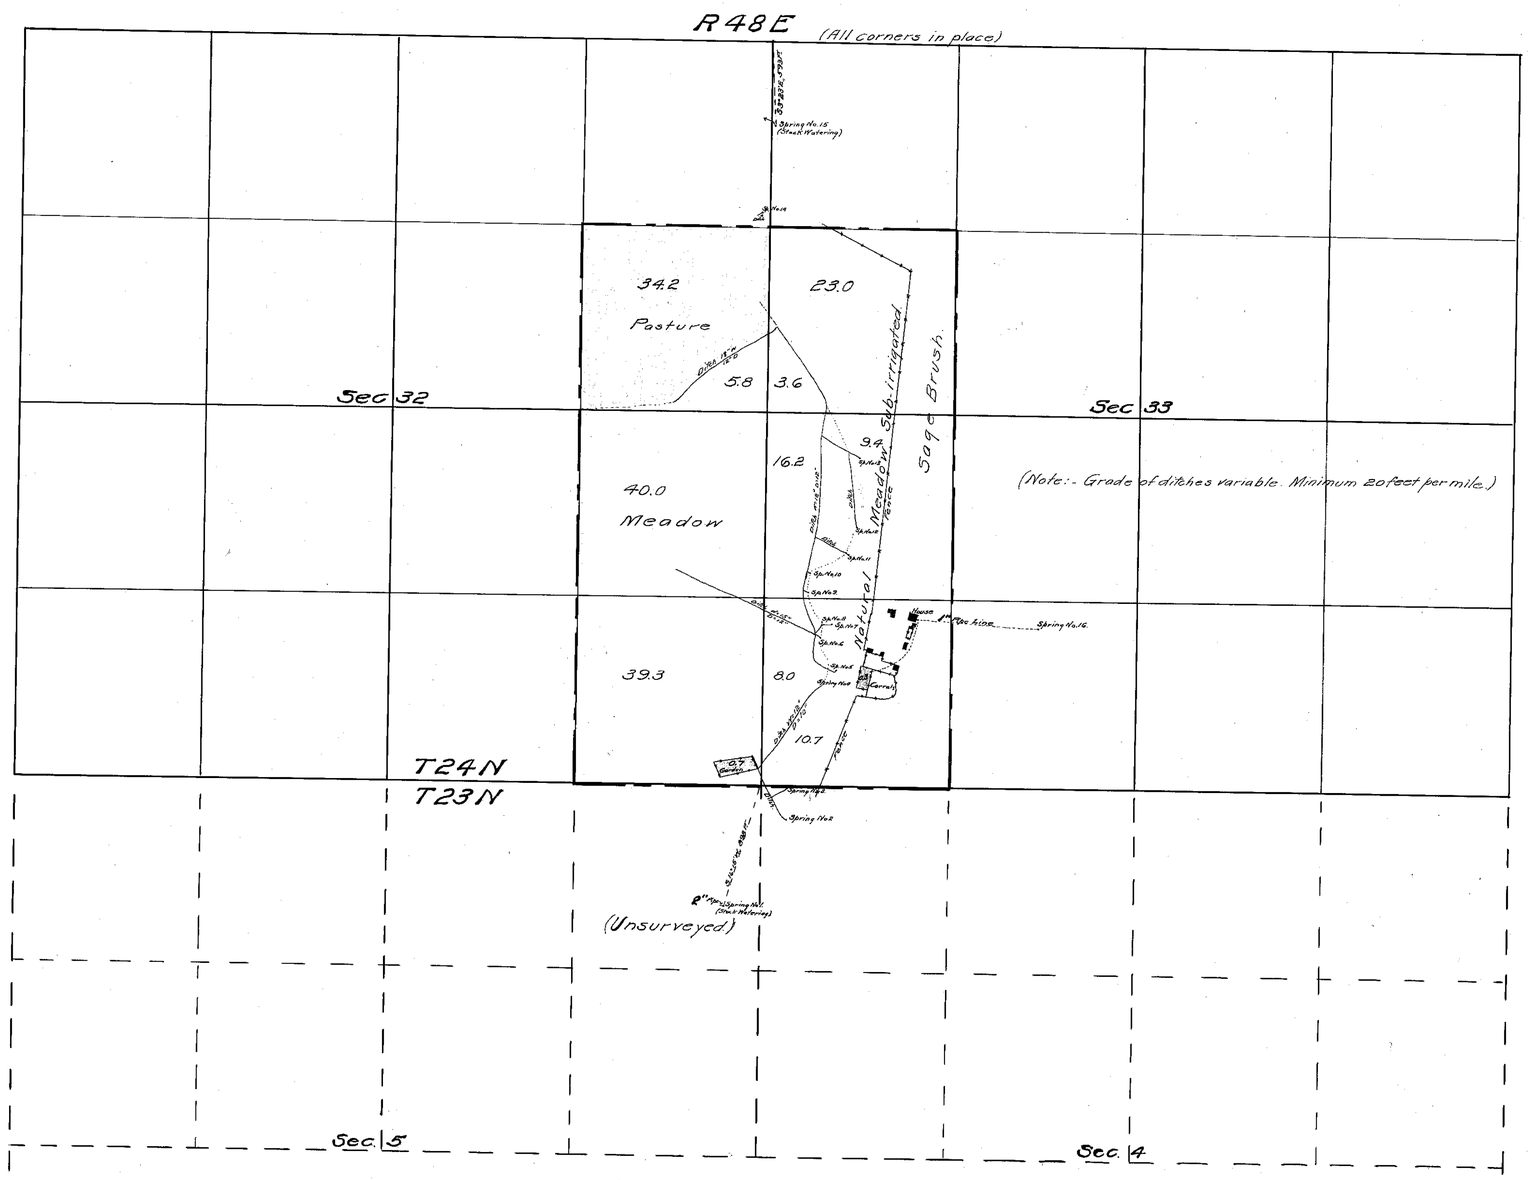

STATE OF NEVADA }
COUNTY OF ELKO } ss.

C.F. DeArmond being first duly sworn, deposes and says that the above map is a true and accurate plat of the lands irrigated by FRITZ WALTI as taken from the field notes of a survey made by me (or under my supervision and direction), completed on the 16th day of March, 1918.

That the map and survey were made at the instance of Fritz Walti owner of said lands, and that it truly represents the irrigated lands of said Fritz Walti and Springs used for Stock-watering purposes.

C.F. DeArmond

Subscribed and sworn to before me, this 22nd day of March 1918.

E.P. Carville
Notary Public, in and for Elko County, Nevada.

FILED
APR 3 1918
STATE ENGINEER

CULTURAL MAP
OF
LANDS OF
FRITZ WALTI
TONKIN NEVADA

SOURCE WALTI SPRINGS
SURVEYED MARCH 16, 1918 BY C.F. DeARMOND
Scale 1 inch = 600 feet.

01551-01552-01553-01554-4990