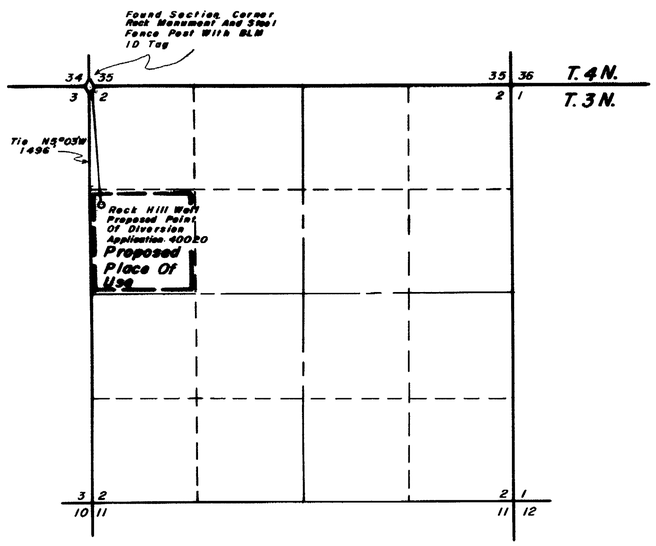

T. 3 N., R. 36 E.
M. D. B. & M.

NOTE:

Basis of Bearings Magnetic North Declination 17° E

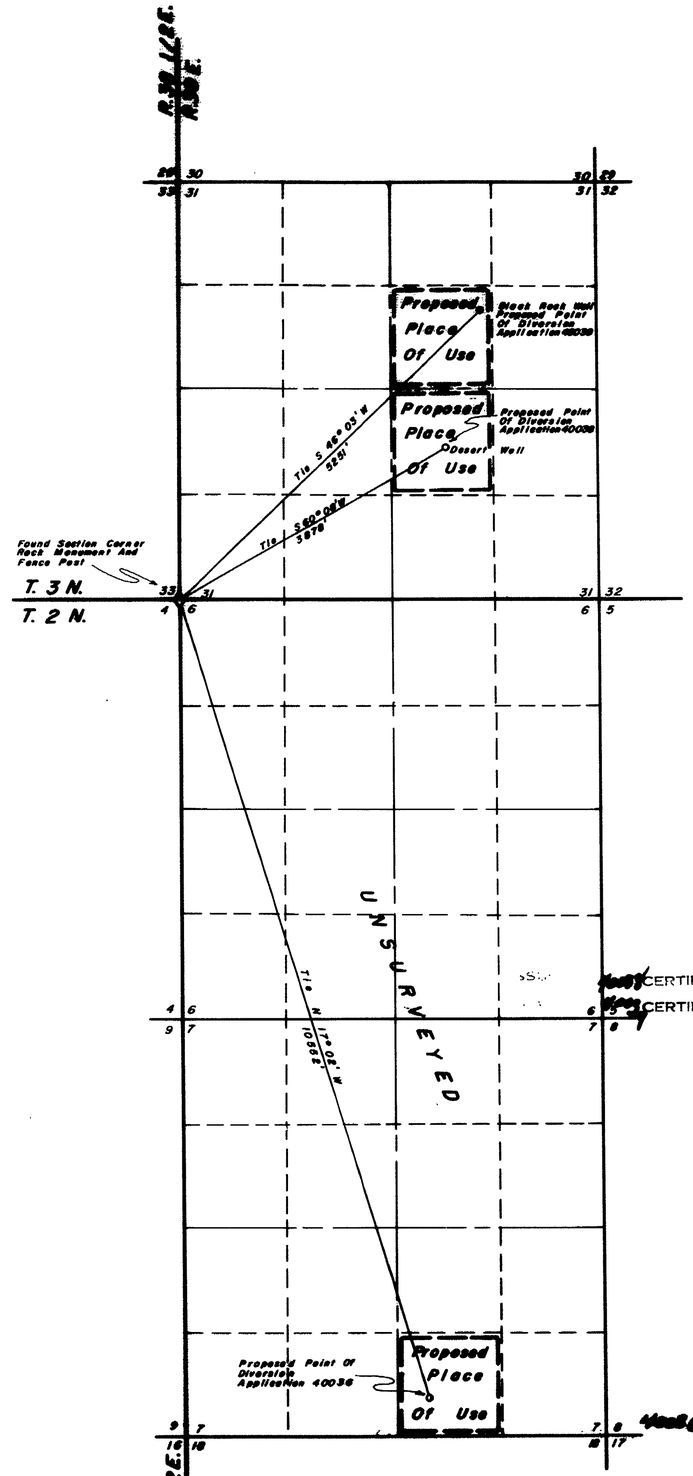

T. 2 & 3 N., R. 39 E.
M. D. B. & M.

State of Nevada
County of Humboldt } S.S.

I, J. R. Caldwell, being first duly sworn, depose and say that this map, consisting of one sheets, has been correctly drawn from field notes of a survey made by me during July, 1980, that it truly and correctly represents the location and extent of the works used to divert water from underground and unnamed spring in Esmeralda County by Zimmerman Ranching Corp. for stockwatering purposes, that the proposed point of diversion, the approximate location and size of the diverting channel, all reservoirs or basins, the locations and names of all other works which will cross or connect with the proposed works, and the boundary of all lands, showing by 40-acre subdivisions the areas proposed to be irrigated, are fully and correctly designated thereon.

State Water Right Surveyor No. 276

7/16/80

Subscribed and sworn to before me this 16th day of July, 19 80.

Robyn Caldwell

ROBYN L. CALDWELL
Notary Public - State of Nevada
Humboldt County
My Commission expires Mar. 8, 1981

Scale 1" = 1000'

1000 0 1000 2000 3000 4000

FILED
JUL 17 1980
STATE ENGINEER'S OFFICE

1980 JUL 17 PM 12 29

J. R. Caldwell
P. O. Box 459
Winnemucca, Nevada 89445

Map To Accompany Application To Appropriate Water From Underground And Unamed Springs In Esmeralda County Under Appl. Nos. 40020, 40036, 40038 And 40039 For Stockwatering Purposes By Zimmerman Ranching Corp.

Esmeralda County Nevada

40039 40038 40036