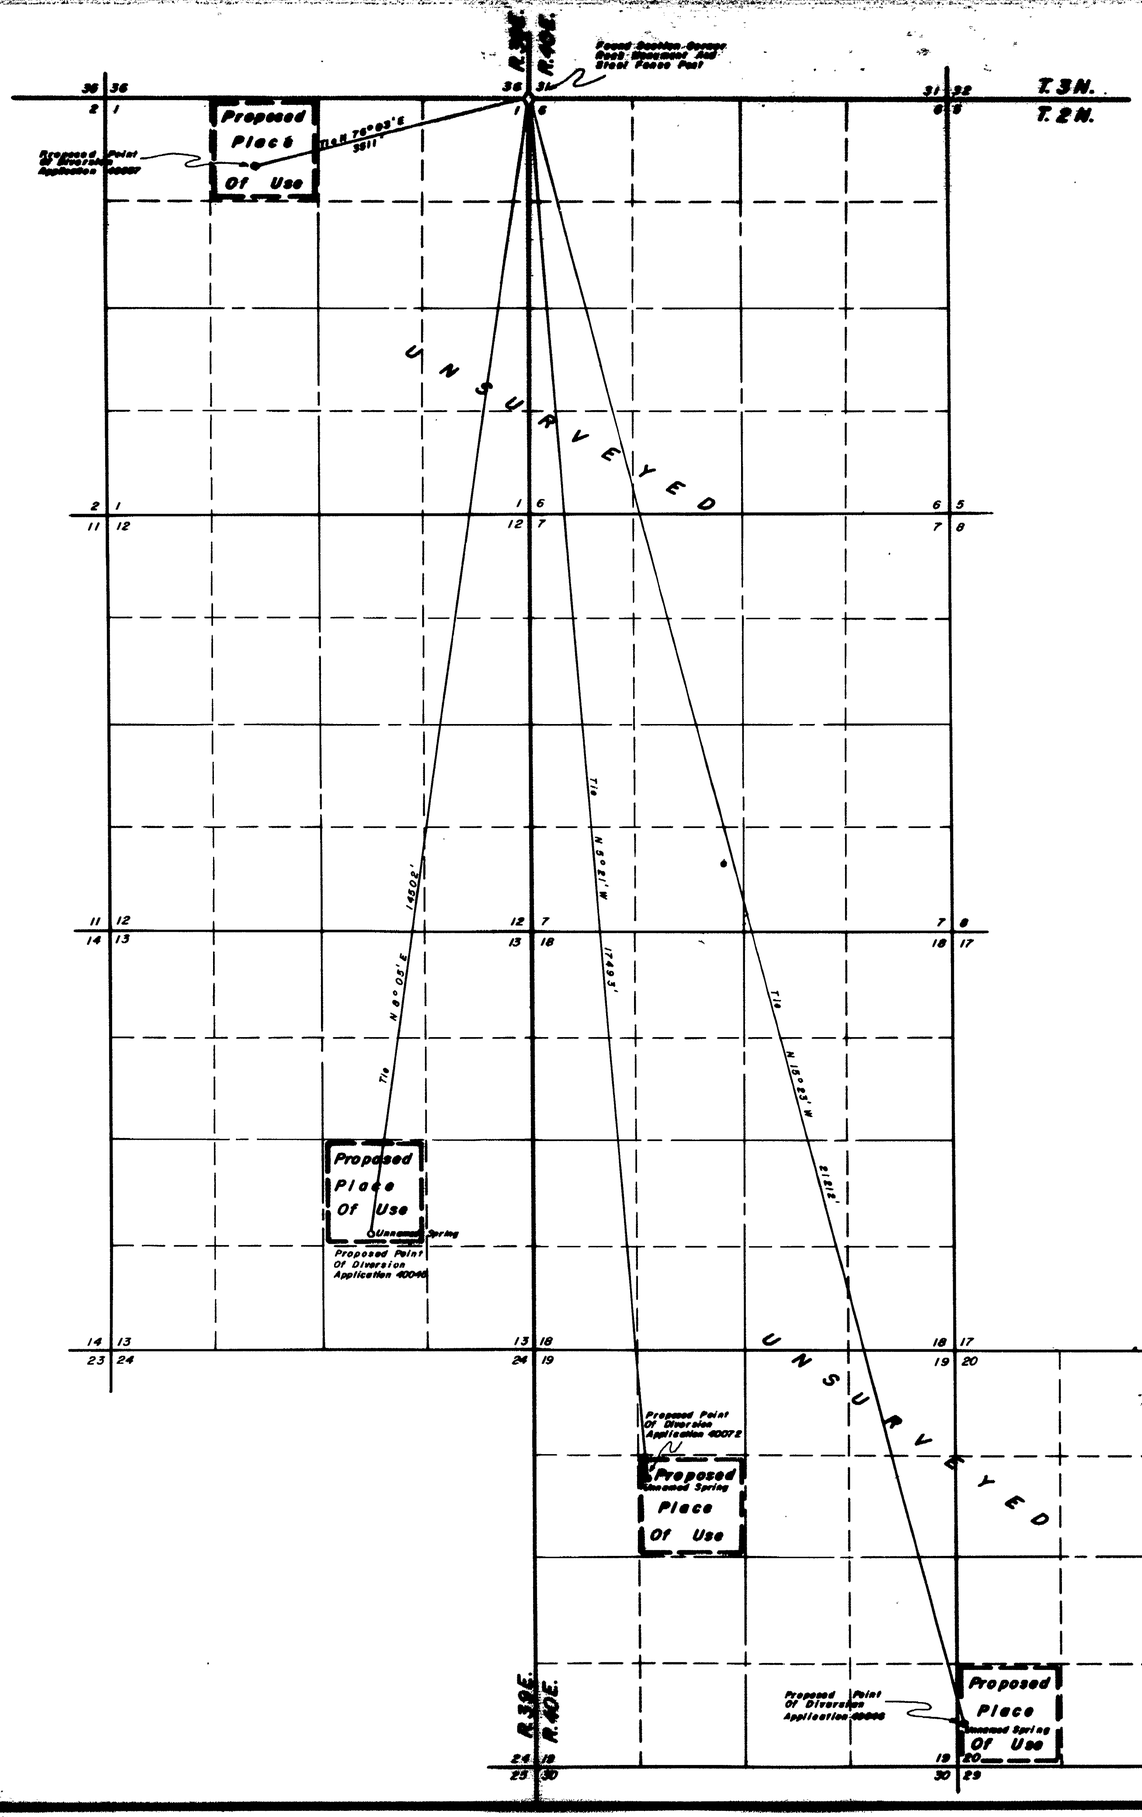

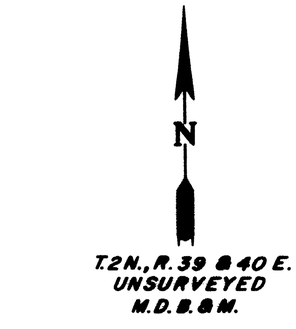

NOTES:

Basis of Bearings Magnetic North, Declination 17° E.

State of Nevada
County of Humboldt } S.S.

I, J. R. Caldwell, being first duly sworn, depose and say that this map, consisting of one sheets, has been correctly drawn from field notes of a survey made by me during July, 1980, that it truly and correctly represents the location and extent of the works used to divert water from underground and unnamed springs in Esmeralda County by Zimmerman Ranching Corp. for stockwatering purposes, that the proposed point of diversion, the approximate location and size of the diverting channel, all reservoirs or basins, the locations and names of all other works which will cross or connect with the proposed works, and the boundary of all lands, showing by 40-acre subdivisions the areas proposed to be irrigated, are fully and correctly designated thereon.

J. R. Caldwell
State Water Right Surveyor No. 276

REGISTERED LAND SURVEYOR J. R. CALDWELL No. 626 STATE OF NEVADA 7/16/80

Subscribed and sworn to before me this 16th day of July, 19 80.

Robyn L. Caldwell

ROBYN L. CALDWELL
Notary Public - State of Nevada
Humboldt County
My Commission expires Mar. 6, 1981

40037 CERTIFICATE No. 11401 ISSUED 5/30/86

40072 CERTIFICATE No. 11406 ISSUED 5/30/86

Scale 1" = 1000'

1000 0 1000 2000 3000 4000

1980 JUL 17 PM 12 28

FILED
JUL 17 1980
STATE ENGINEER'S OFFICE

J. R. Caldwell
P. O. Box 432
Winnemucca, Nevada 89445

Map To Accompany Application To Appropriate Water From Underground And Unnamed Springs By Zimmerman Ranching Corp. For Stockwatering Purposes Under Appl. Nos. 40037, 40045, 40046, And 40072 In Esmeralda County

40072 40046 40045 40037