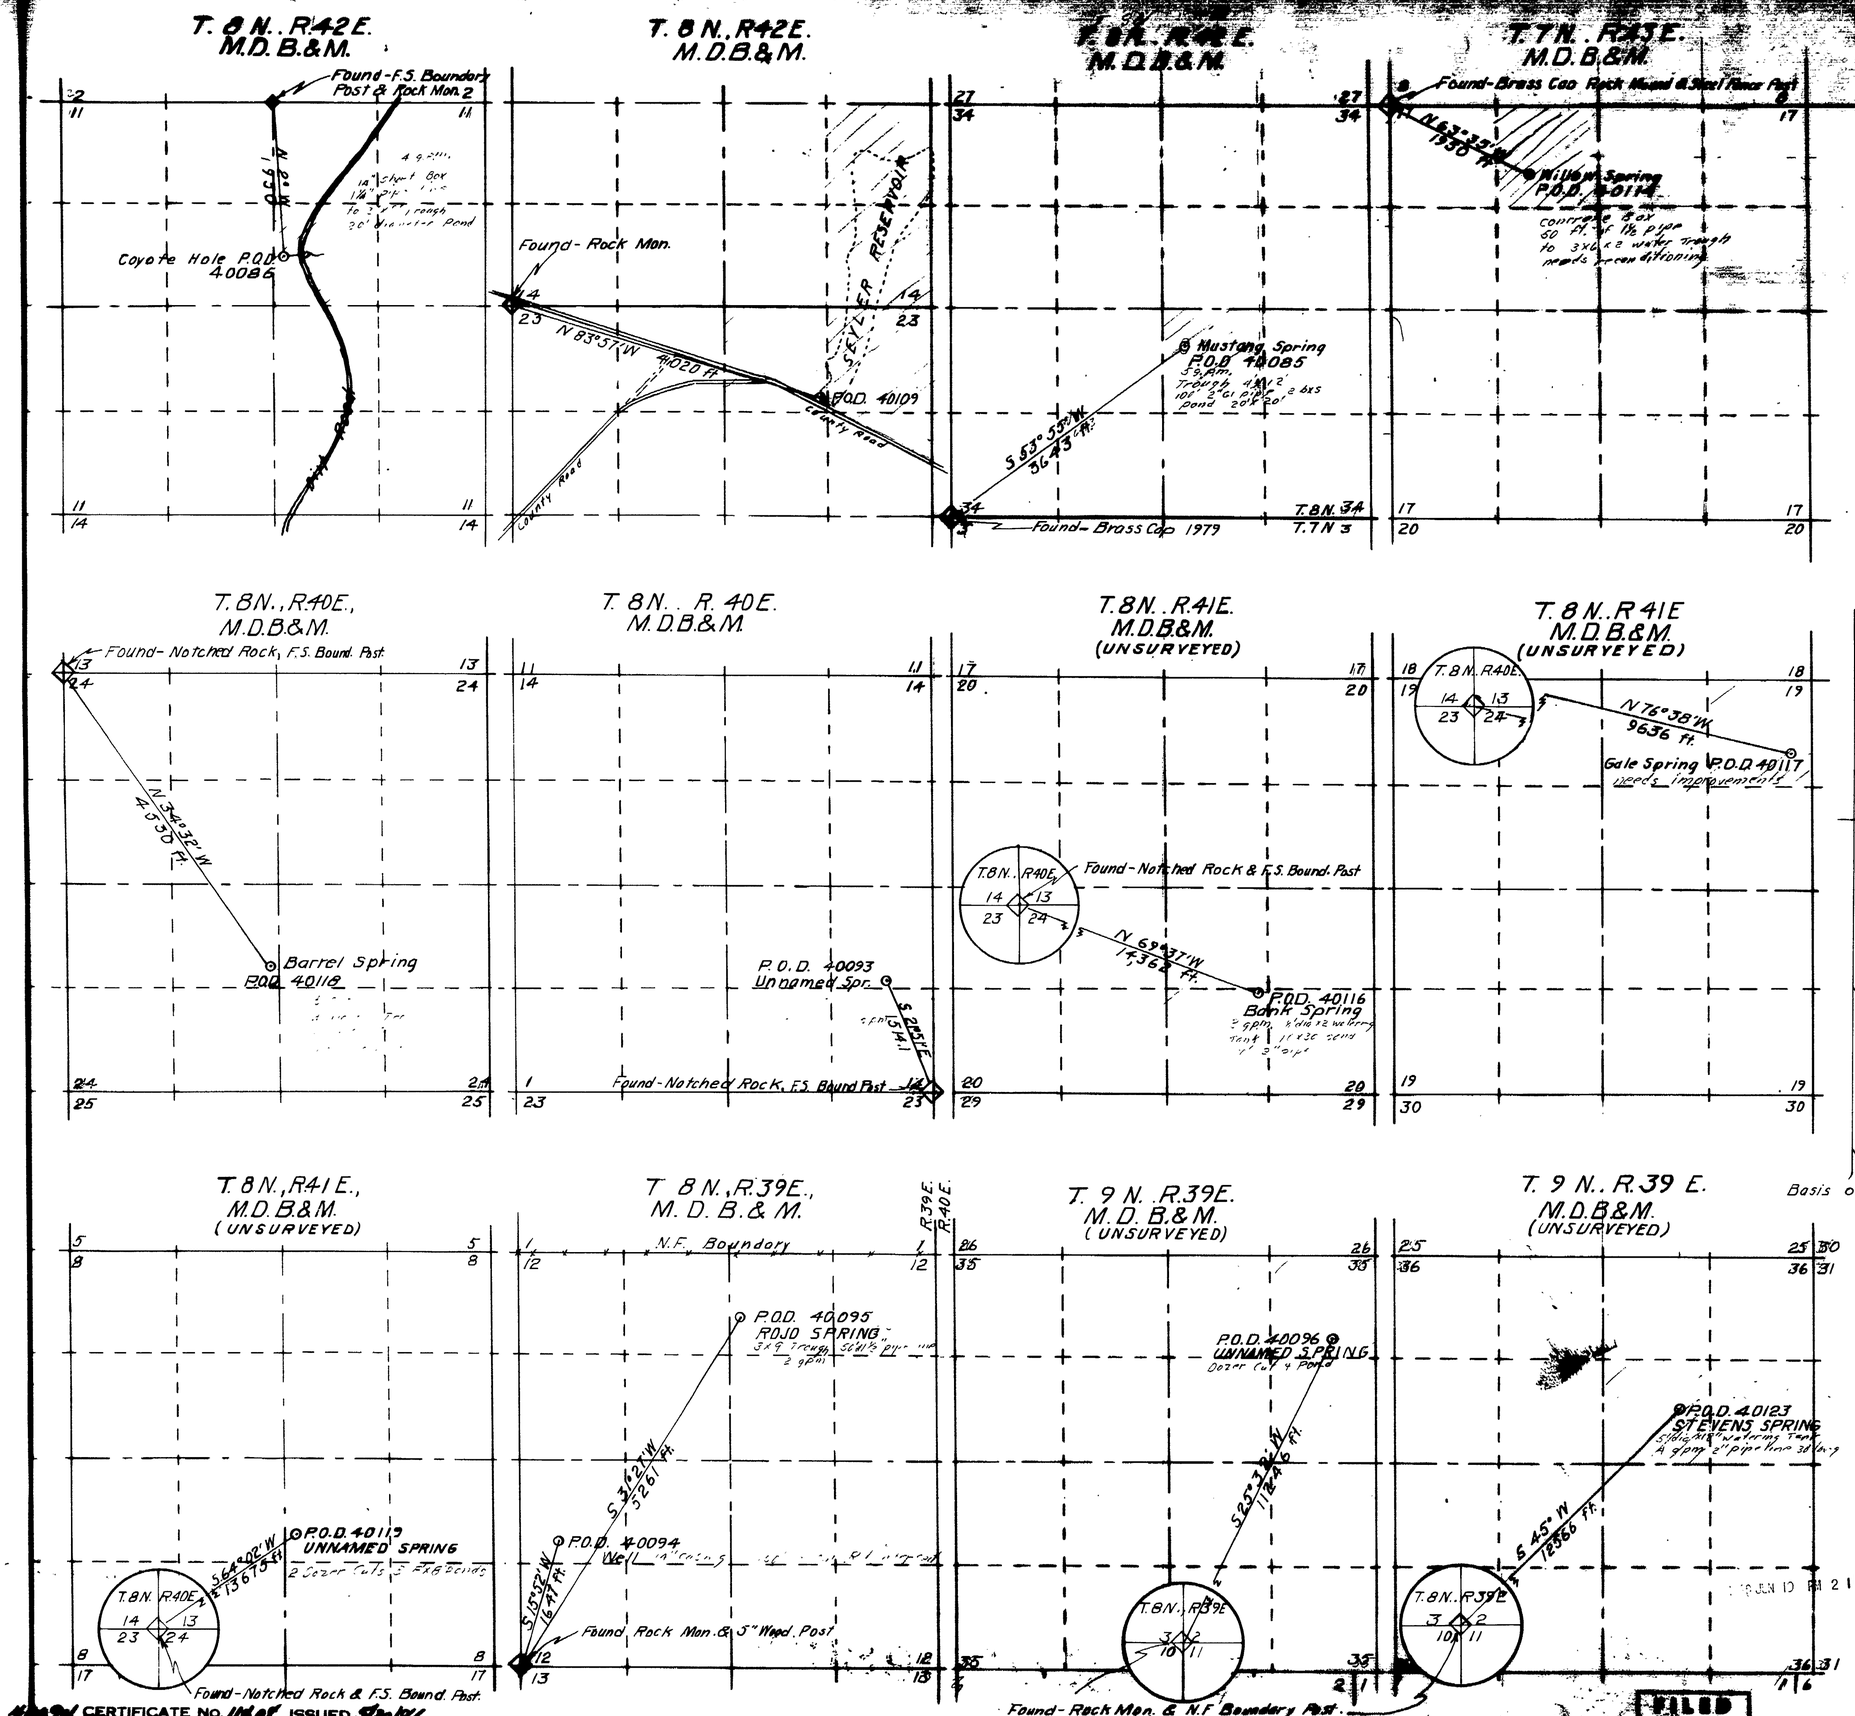

STATE OF NEVADA
COUNTY OF HUMBOLDT } SS

I, J. R. Caldwell being first duly sworn, depose and say that this map, consisting of ____ sheets has been correctly drawn to the designated scale from field notes of a survey made by me (or under my supervision and direction), APRIL 9TH THRU APRIL 13TH 1980, that it truly and correctly represents the proposed location and extent of the works used to divert water from UNDERGROUND & SPRINGS in ____ County, by ZIMMERMAN RANCHING CORP. for STOCKWATERING

That the proposed point of diversion, the location and size of the diverting channel, all reservoirs and basins, location and description of all measuring devices, and the boundary of all lands ____

and the location and names of all other works or streams which are crossed by or connected with said works are fully and correctly designated thereon.

J. R. CALDWELL
State Water Right Surveyor No. 626
June 9, 1980

Basis of bearings — Compass, Solar or Survey Plat

Subscribed and sworn to before me this 9th day of June 1980
Robert Jackson

ROBERT JACKSON
Notary Public - State of Nevada
Humboldt County
My Appointment Expires May 30, 1980

Scale 1" = 1000'

1000 0 1000 2000 3000 4000

40109 40114 40116 40117 40118 40119 40123
40085 40086 40087 40093 40094 40095 40096

MAP TO ACCOMPANY
APPLICATION TO APPROPRIATE WATER

FOR STOCKWATERING
BY ZIMMERMAN RANCHING CORP.
FROM SPRINGS WELLS & PONDS
NYE

FILED

40094 CERTIFICATE NO. 11408 ISSUED 5/30/86

40123 40119 40118 40117 40116 40114 40109 40096 40095 40094