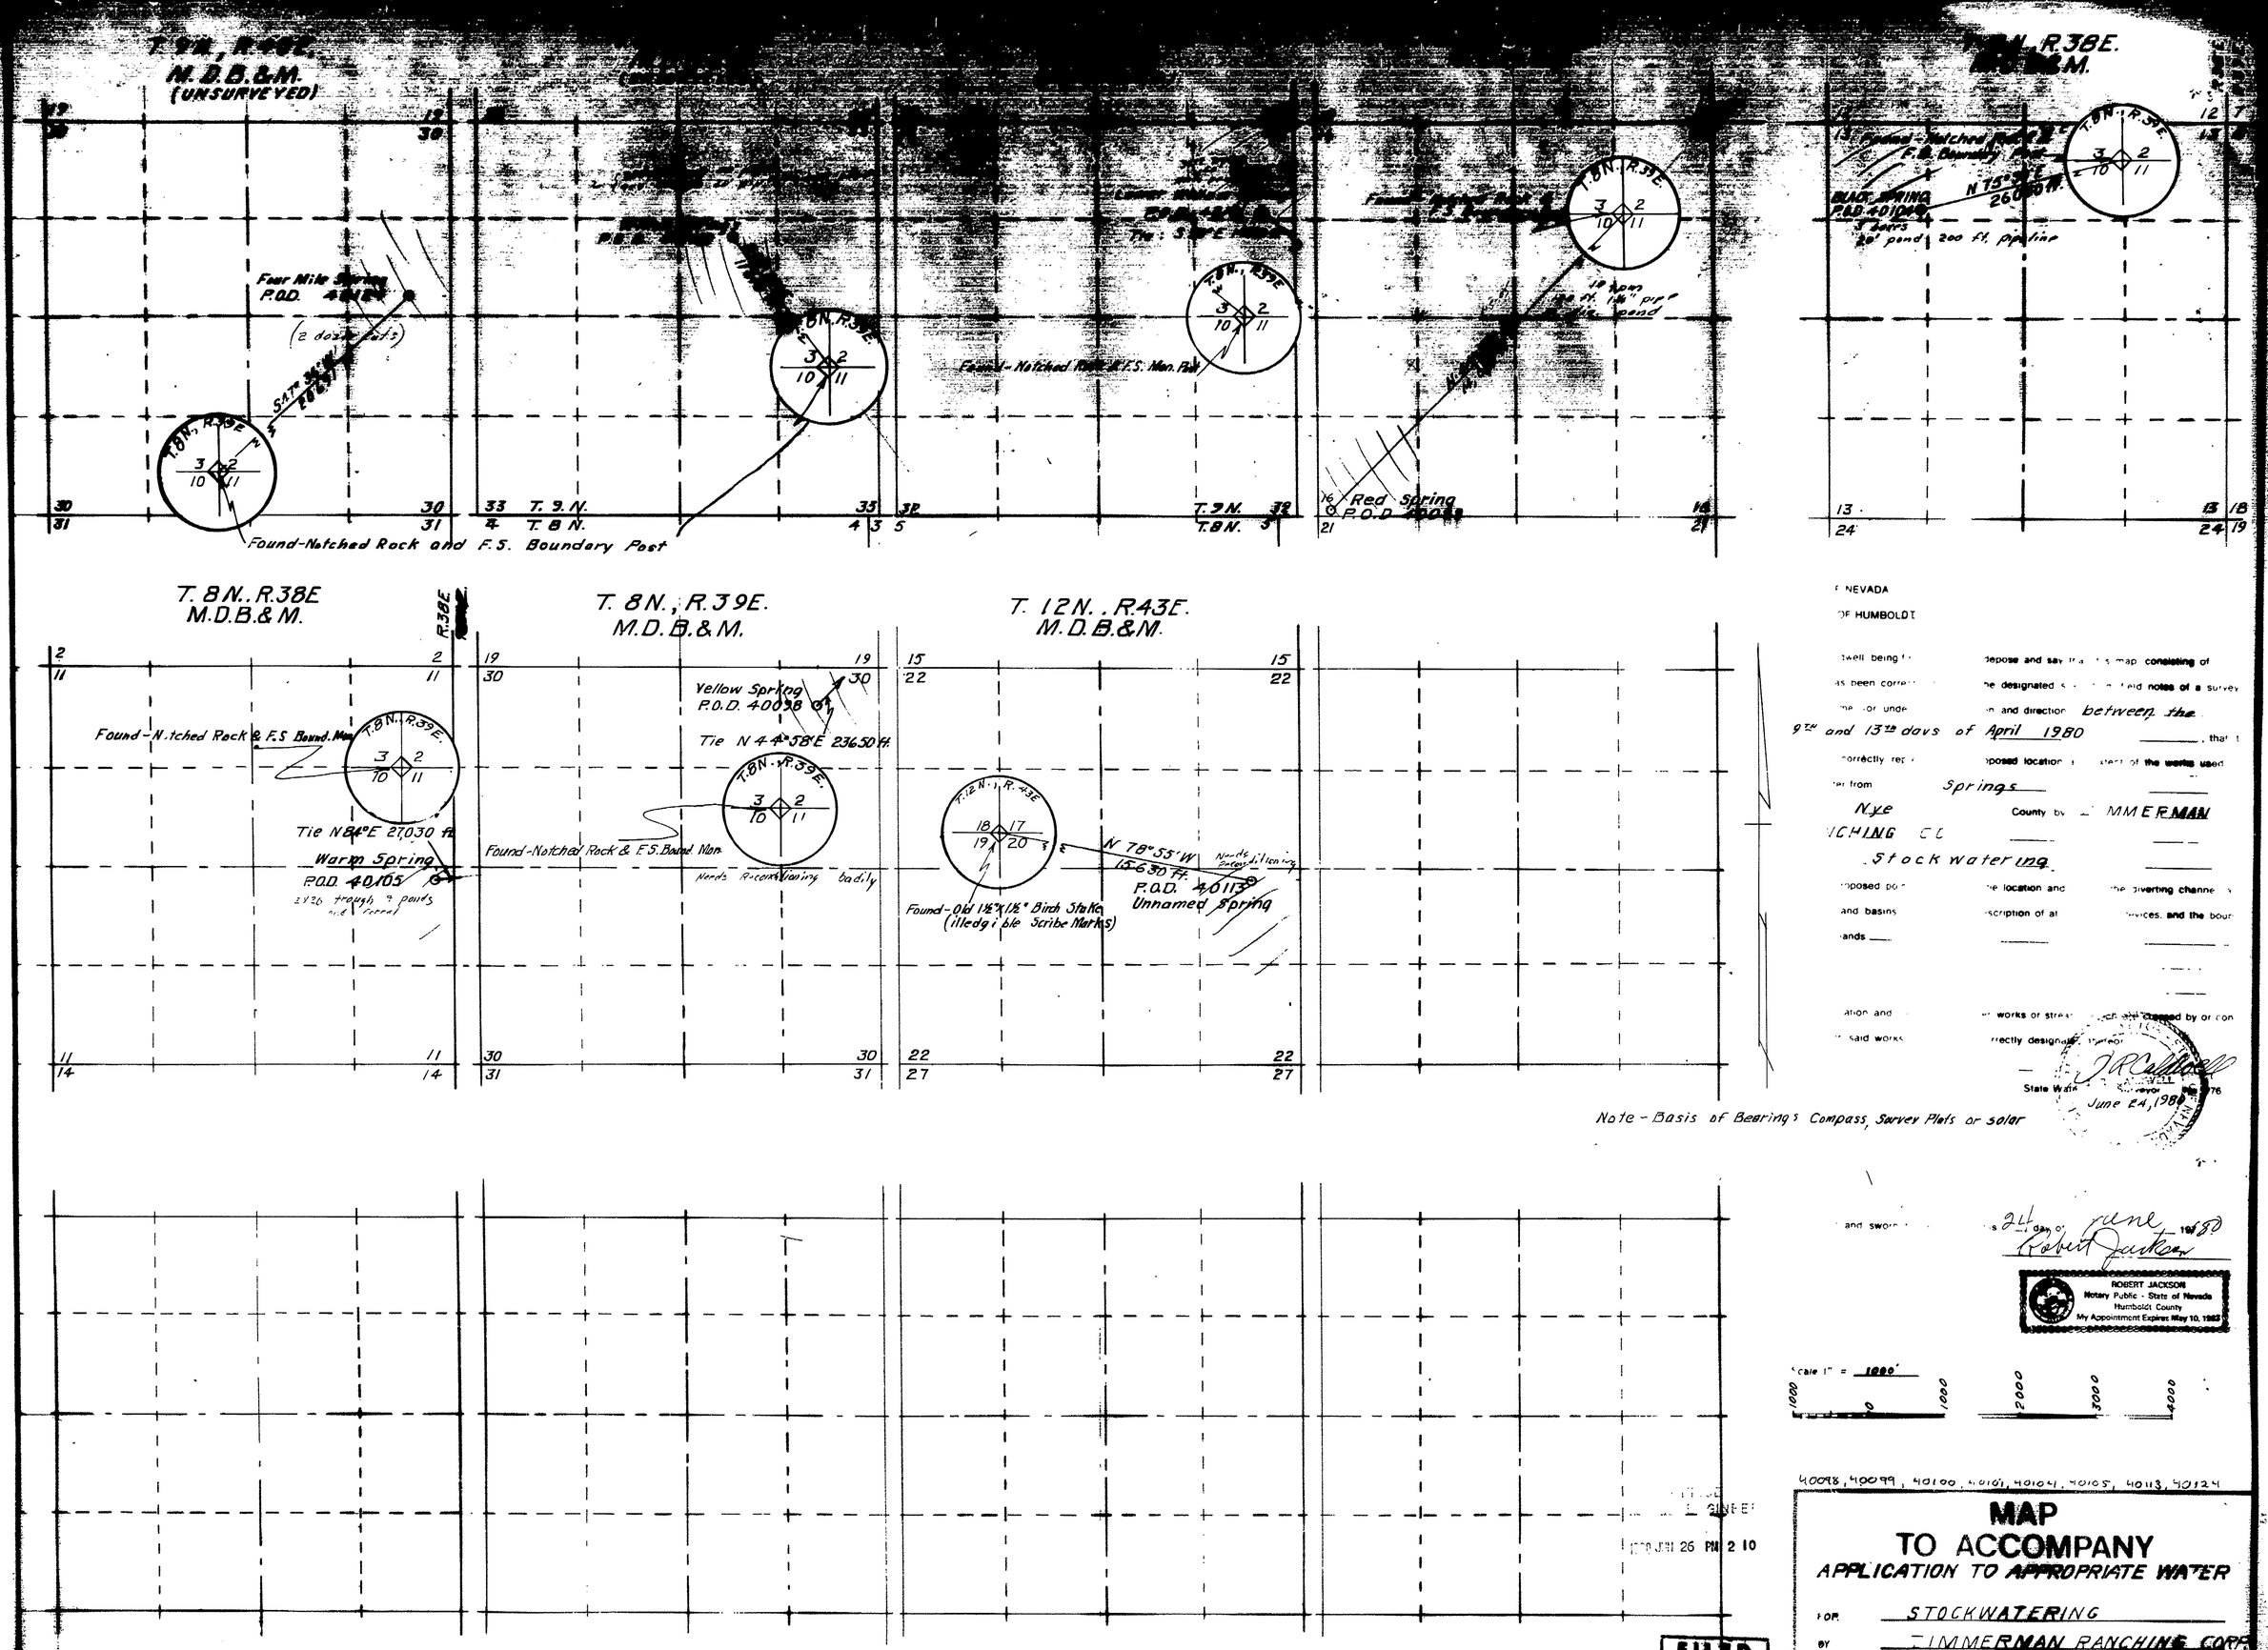

Note - Basis of Bearings Compass, Survey Plats or solar

F NEVADA
OF HUMBOLDT

...well being f... depose and say th... this map consisting of
...as been corre... the designated s... and field notes of a survey
...me or unde... n and direction between the
9th and 13th days of April 1980, that t
...orrectly re... posed location ... of the works used
...er from Springs
Nye County by ... MMERMAN
...ICHING CO
Stock watering
...oposed po... the location and the diverting channe...
...and basins ...scription of al... devices, and the bour...
...ands
...ation and ... works or strea... ...ed by or con
...said works ...rectly designated ...
State Water ... Surveyor ...76
June 24, 1980

...and sworn ... 24 day of June 1980
Robert Jackson
ROBERT JACKSON
Notary Public - State of Nevada
Humboldt County
My Appointment Expires May 10, 1983

Scale 1" = 1000'
1000 0 1000 2000 3000 4000

40098, 40099, 40100, 40101, 40104, 40105, 40113, 40124

MAP
TO ACCOMPANY
APPLICATION TO APPROPRIATE WATER

FOR STOCKWATERING
BY TIMMERMAN RANCHING CORP
FROM SPRINGS WELLS & PONDS

FILED
JUN 26 1980
STATE ENGINEER'S OFFICE

...JUN 26 PM 2 10