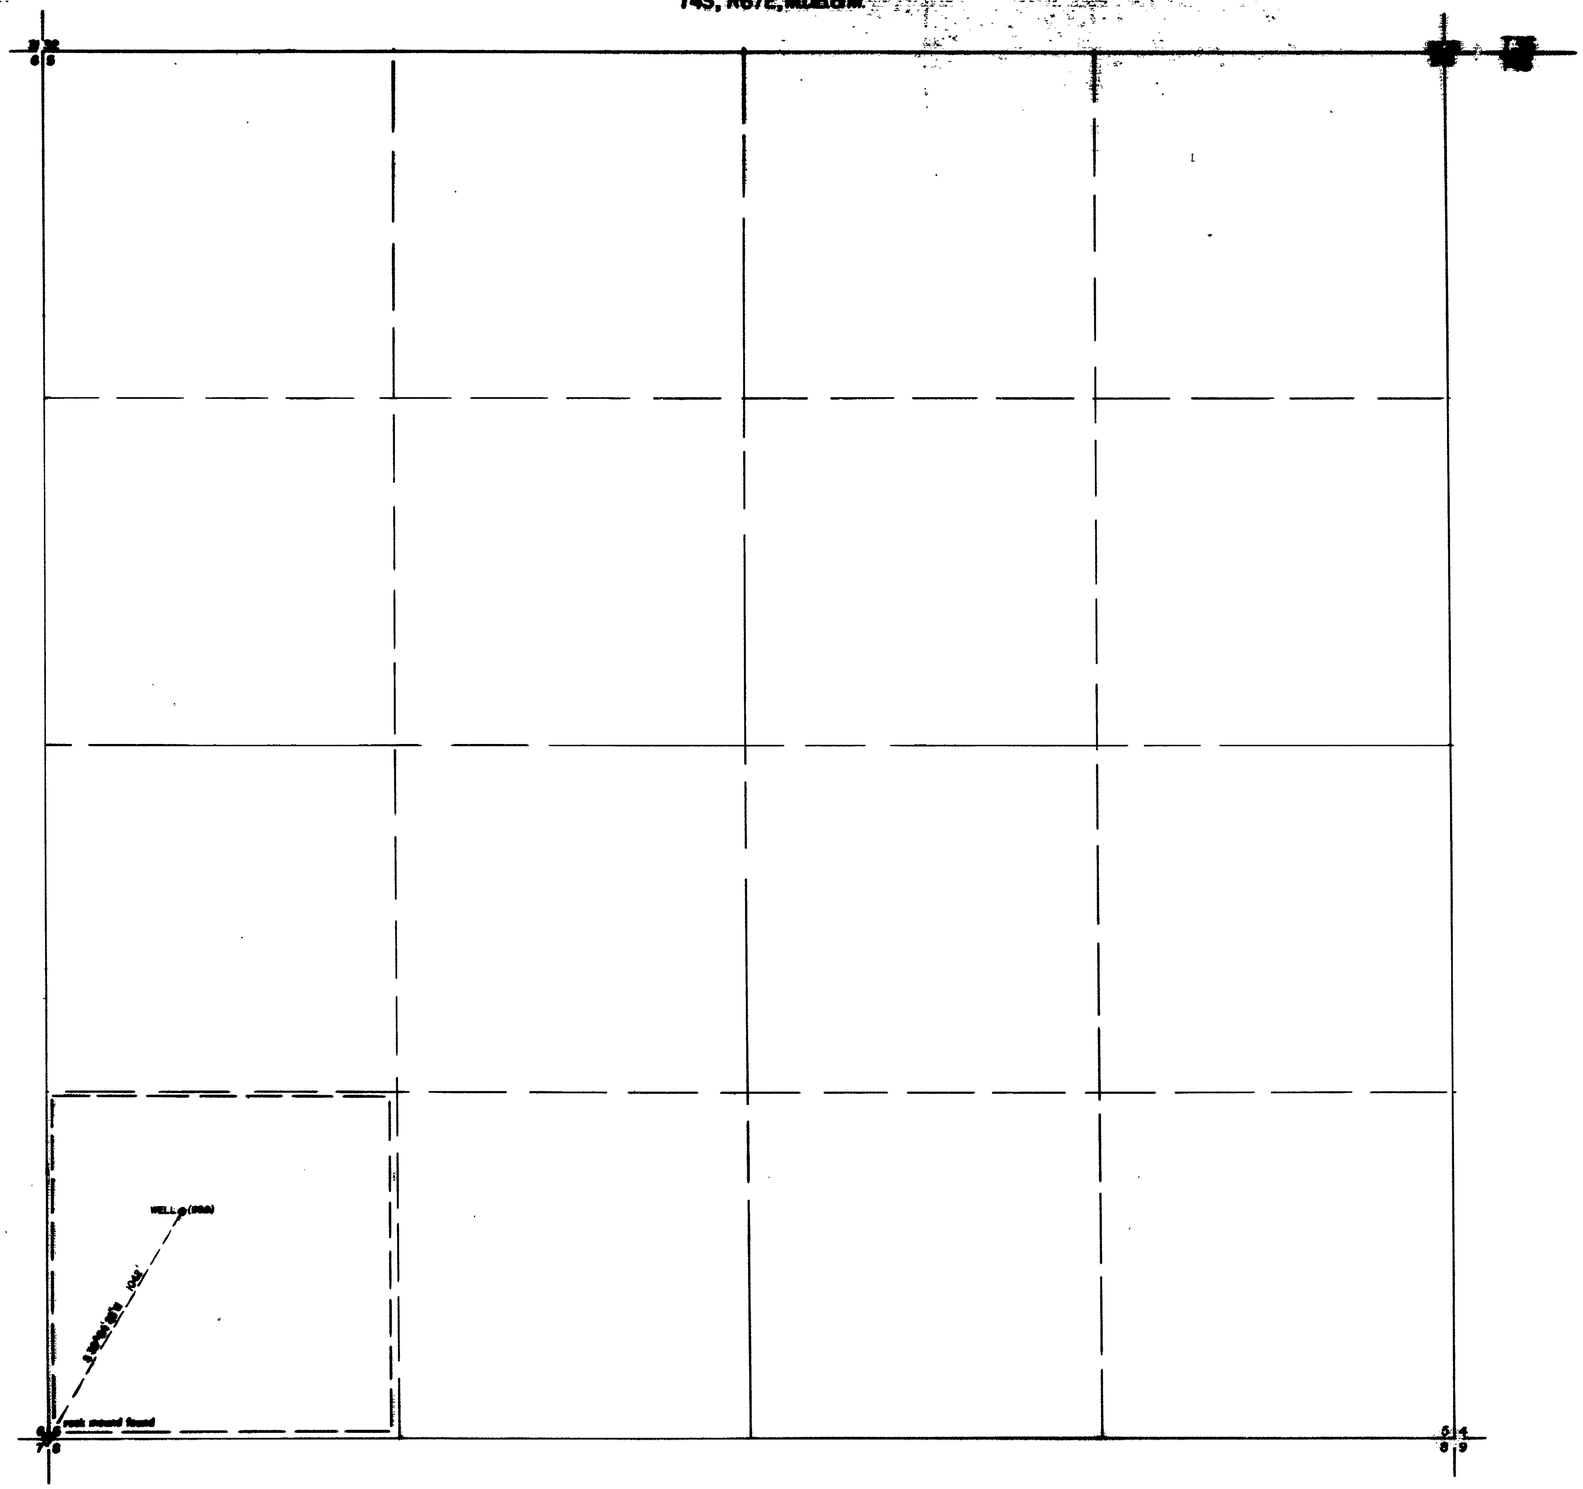

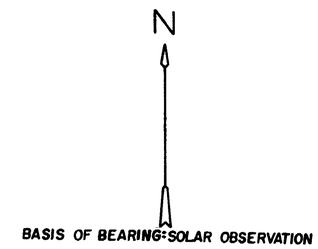

SURVEYOR'S STATEMENT

STATE OF NEVADA, }
COUNTY OF LINCOLN } SS.

I, PHILIP C. HULSE, being first duly sworn, depose and say that this map, consisting of one sheet, has been correctly drawn to the designated scale from field notes of a survey made by me on Nov. 30, 1979; that it truly and correctly represents the proposed location and extent of the works used to divert water from an underground source in Lincoln County, Nev., by Grover C. Dils Medical Center. Place of use being 40 acre subdivisions shown by heavy dashed lines.

Philip C. Hulse
State Water Right Surveyor

Subscribed and sworn to before me this 17th day of December, 1979.
Notary Public in and for Lincoln County, Nevada.

Notary Public, State of Nevada

FILED
JUN 12 1980
STATE ENGINEER'S OFFICE

0 500 1000 1500 2000

40152

MAP TO ACCOMPANY
APPLICATION TO APPROPRIATE
WATER FOR DOMESTIC
BY GROVER C. DILS MEDICAL CENTER
FROM UNDERGROUND SOURCES

PHILIP C. HULSE Land & Water Right Surveyor

OFFICE
STATE ENGINEER

1980 JUN 12 AM 10 10

40152