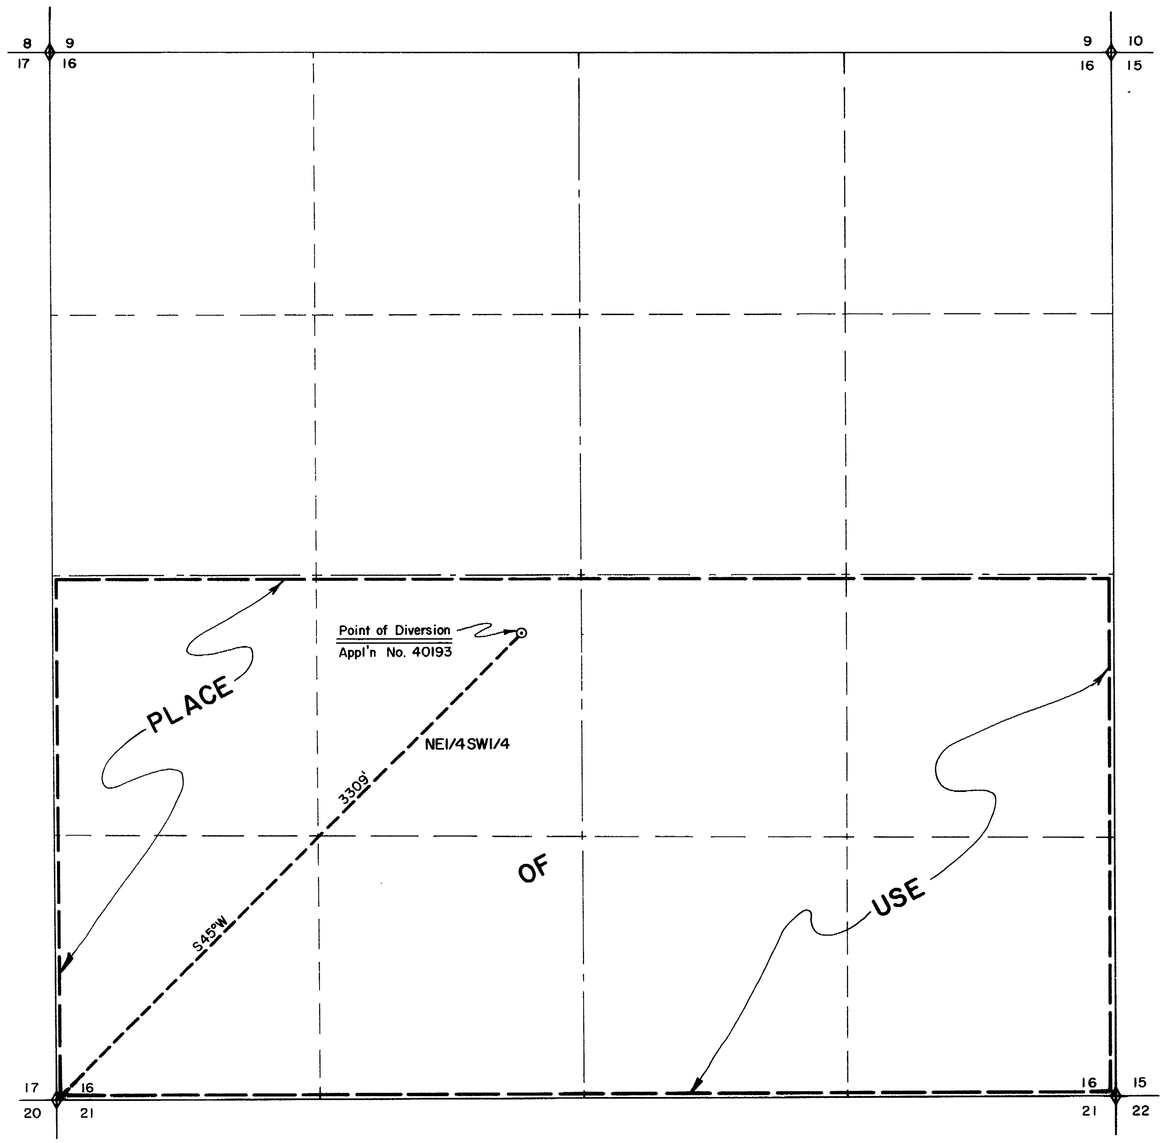

T.23S., R.55E., M.D.M.

STATE OF NEVADA }
COUNTY OF ELKO } ss.

I, William A. Nisbet, being first duly sworn, depose and say that this map, consisting of one sheet, has been correctly drawn to the designated scale from field notes of a survey, made under my supervision and direction, on the 23rd day of June, 1980; that it truly and correctly represents the proposed location and extent of the works used to divert water from an UNDERGROUND SOURCE in CLARK COUNTY by Nancy A. Simons for IRRIGATION AND DOMESTIC PURPOSES. That the proposed points of diversion, the approximate location and size of the diverting channel, all reservoirs or basins, the location and names of all other works which will cross or connect with the proposed works, and the boundary of all [illegible] showing by 40-acre subdivisions the areas proposed to be irr[illegible] fully and correctly designated thereon.

REGISTERED LAND SURVEYOR - STATE OF NEVADA
WILLIAM A NISBET
3805

William A. Nisbet
STATE WATER RIGHT SURVEYOR NO. 4[illegible]

Subscribed and sworn to before me this 1st day of July, 1980.
Notary Public in and for Elko County, Nevada.

Leora Bernadot

LEORA BERNADOT
Notary Public - State of Nevada
Elko County, Nevada
Commission expires May 2, 1982

BASIS OF BEARINGS: Solar Observation

LEGEND
FOUND SECTION CORNER BRASS CAP

0 400 800 1200 1600 2000
SCALE: 1" = 400'

FILED
JUL 3 1980
STATE ENGINEER'S OFFICE

40193

NO.	BY	DATE	DESCRIPTION	CHK'D	APP'D
			REVISIONS		

DRAWN BY D.P. | APPROVED BY WW
JOB NO 2372-001 | DATE JUNE, 1980

MAP
TO ACCOMPANY APPLICATION TO APPROPRIATE WATER
FOR IRRIGATION & DOMESTIC PURPOSES
BY **NANCY R. SIMMONS**
FROM UNDERGROUND SOURCE

CHILTON ENGINEERING
421 COURT STREET ELKO, NEVADA

W80047

1980 JUL 3 AM 9 35

40193